




NOTICE:
ALL DRAWING DISCREPANCIES MUST BE
BROUGHT TO THE ATTENTION OF THE LANDSCAPE
ARCHITECT, AND LA APPROVED SHOP DRAWINGS MUST BE
OBTAINED PRIOR TO ORDERING MATERIALS OR BEGINNING CONSTRUCTION.


EL1

Date: 02-05-19
Designed By: OPI
Date: 02-05-19
Drawn By: MD

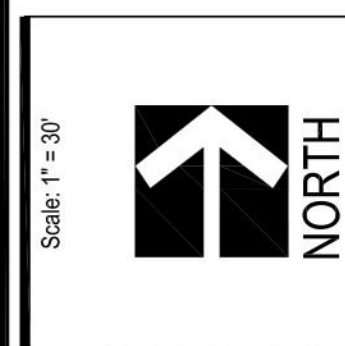

CITY WALK FORT MYERS
PREPARED FOR: MR. JOE BONORA
FORT MYERS, LEE COUNTY, FLORIDA

JOB Number:
048-18
This plan and design are the
property of Outside Productions,
Inc. Plans shall not be copied or
reproduced without the written
consent of
Outside Productions, Inc.

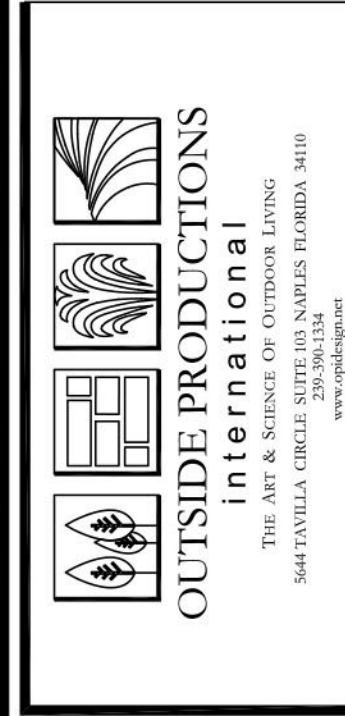


W. Brian Todd, ASLA
Landscape Architect #1481
Andrea M. Douglas-Cook, ASLA
Landscape Architect #697057



1 SOUTH ELEVATION (PARTIAL)
SCALE: 1/8" = 1'-0"



2 SOUTH ELEVATION (PARTIAL)
SCALE: 1/8" = 1'-0"

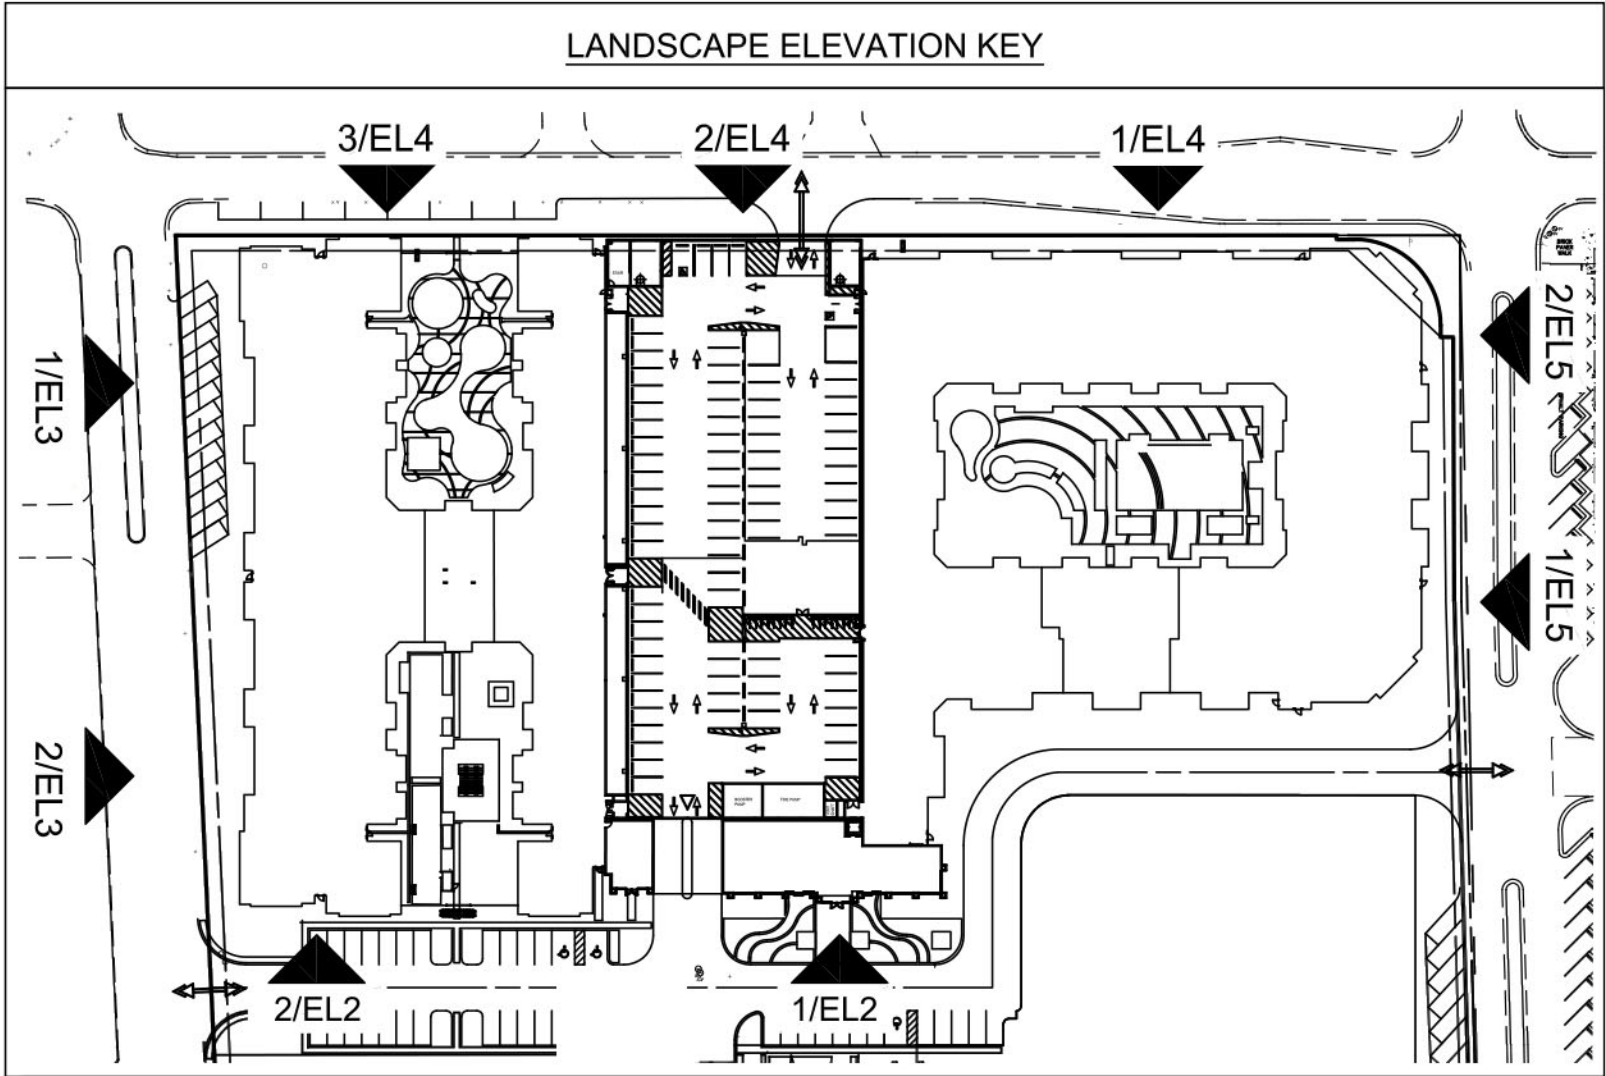

NOTICE:
ALL DRAWING DISCREPANCIES MUST BE
BROUGHT TO THE ATTENTION OF THE LANDSCAPE
ARCHITECT, AND LA APPROVED SHOP DRAWINGS MUST BE
OBTAINED PRIOR TO ORDERING MATERIALS OR BEGINNING CONSTRUCTION.

JOB Number:
048-18
This plan and design are the
property of Outside Productions,
Inc. Plans shall not be copied or
reproduced without the written
consent of
Outside Productions, Inc.

OUTSIDE PRODUCTIONS
International
INC. LANDSCAPE ARCHITECTS
504 UNIVERSITY DRIVE, SUITE 100, FORT MYERS, FL 33901
239.336.1334
www.opi-fl.com

W. Brian Todd, ASLA
Landscape Architect #1481

Andrea M. Douglas-Cook, ASLA
Landscape Architect #69707

CITY WALK FORT MYERS
PREPARED FOR: MR. JOE BONORA
FORT MYERS, LEE COUNTY, FLORIDA

Scale: AS SHOWN

Date: 02-05-19
Designed By: CPH
Date: 02-05-19
Drawn By: MD

EL2


LANDSCAPE ELEVATIONS



1 WEST ELEVATION (PARTIAL)
SCALE: 1/8" = 1'-0"



2 WEST ELEVATION (PARTIAL)
SCALE: 1/8" = 1'-0"

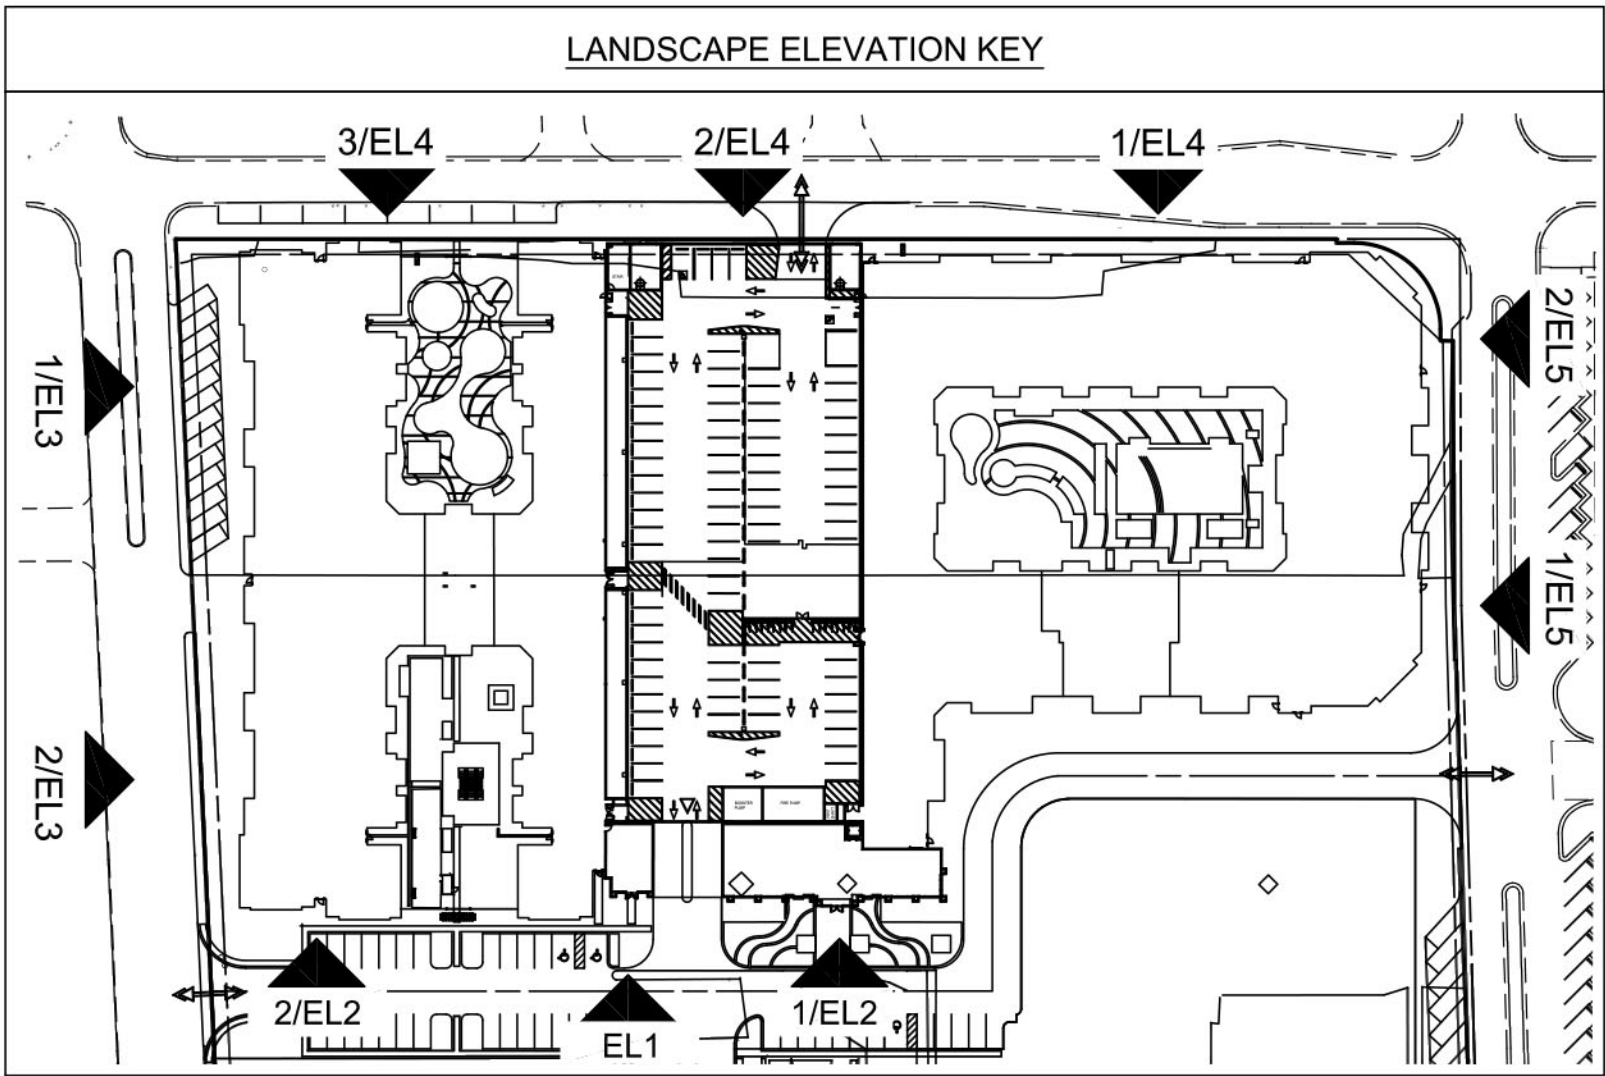

NOTICE:
ALL DRAWING DISCREPANCIES MUST BE
BROUGHT TO THE ATTENTION OF THE LANDSCAPE
ARCHITECT, AND LA APPROVED SHOP DRAWINGS MUST BE
OBTAINED PRIOR TO ORDERING MATERIALS OR BEGINNING CONSTRUCTION.

JOB Number:
048-18
This plan and design are the
property of Outside Productions,
Inc. Plans shall not be copied or
reproduced without the written
consent of Outside Productions, Inc.

OUTSIDE PRODUCTIONS
International
INC. LANDSCAPE ARCHITECTS
5440 UNIVERSITY CIRCLE, SUITE 100, FORT MYERS, FL 33907
239-939-1334
www.opi-fl.com

W. Brian Todd, ASLA
Landscape Architect #1481
Andrea M. Douglas-Cook, ASLA
Landscape Architect #69707

CITY WALK FORT MYERS
PREPARED FOR: MR. JOE BONORA
FORT MYERS, LEE COUNTY, FLORIDA

Scale: AS SHOWN

Date: 02-05-19 Designed By: OPI
Date: 02-05-19 Drawn By: MD

EL3
LANDSCAPE ELEVATIONS



1 NORTH ELEVATION (PARTIAL)

SCALE: 1/8" = 1'-0"



2 NORTH ELEVATION (PARTIAL)

SCALE: 1/8" = 1'-0"



3 NORTH ELEVATION (PARTIAL)

SCALE: 1/8" = 1'-0"

NOTICE:
ALL DRAWING DISCREPANCIES MUST BE
BROUGHT TO THE ATTENTION OF THE LANDSCAPE
ARCHITECT, AND LA APPROVED SHOP DRAWINGS MUST BE
OBTAINED PRIOR TO ORDERING MATERIALS OR BEGINNING CONSTRUCTION.

JOB Number:
048-18

This plan and design are the
property of Outside Productions,
Inc. Plans shall not be copied or
reproduced without the written
consent of
Outside Productions, Inc.

OUTSIDE PRODUCTIONS
International
The City of Fort Myers
3000 S. W. 11th St., Suite 100
Fort Myers, FL 33901
www.outsideproductions.com

W. Prince, Inc., ASLA
Landscape Architect #1481

Andrea M. Douglas-Cook, ASLA
Landscape Architect #69757

CITY WALK FORT MYERS

PREPARED FOR: MR. JOE BONORA
FORT MYERS, LEE COUNTY, FLORIDA


Scale: AS SHOWN

Date: 02-05-19
Designed By: OPI

Date: 02-05-19
Drawn By: MD

EL4

LANDSCAPE ELEVATIONS

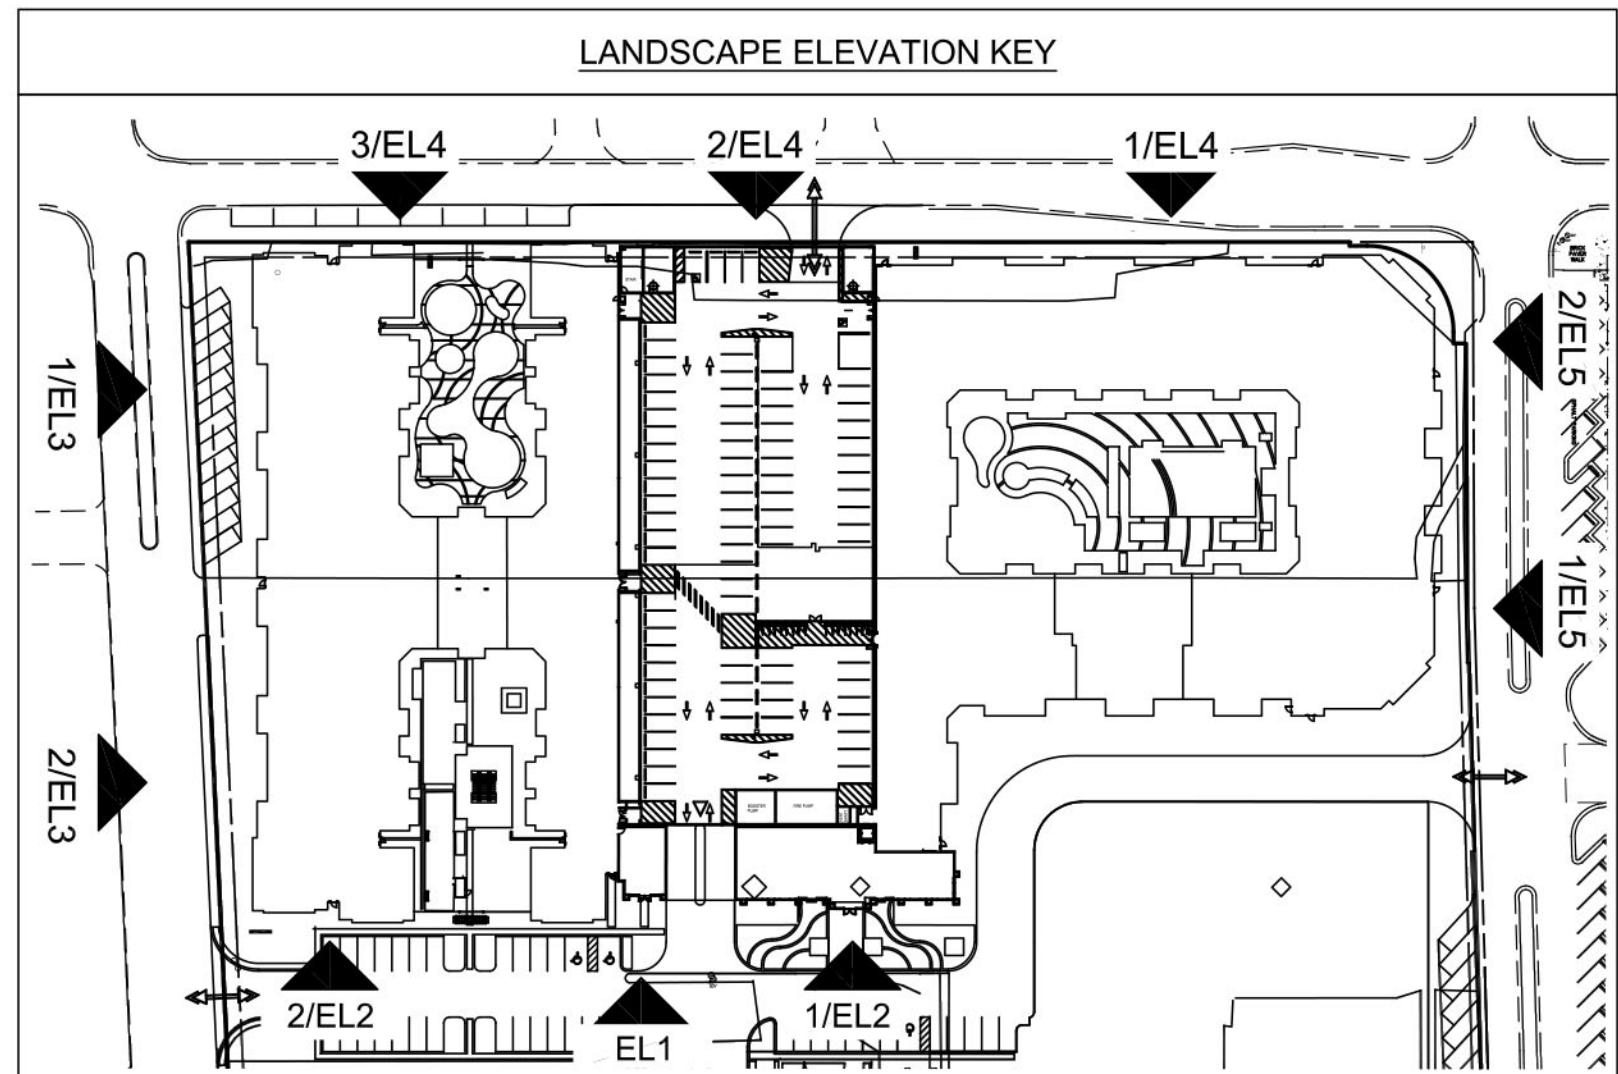




1 EAST ELEVATION (PARTIAL)
SCALE: 1/8" = 1'-0"



2 EAST ELEVATION (PARTIAL)
SCALE: 1/8" = 1'-0"

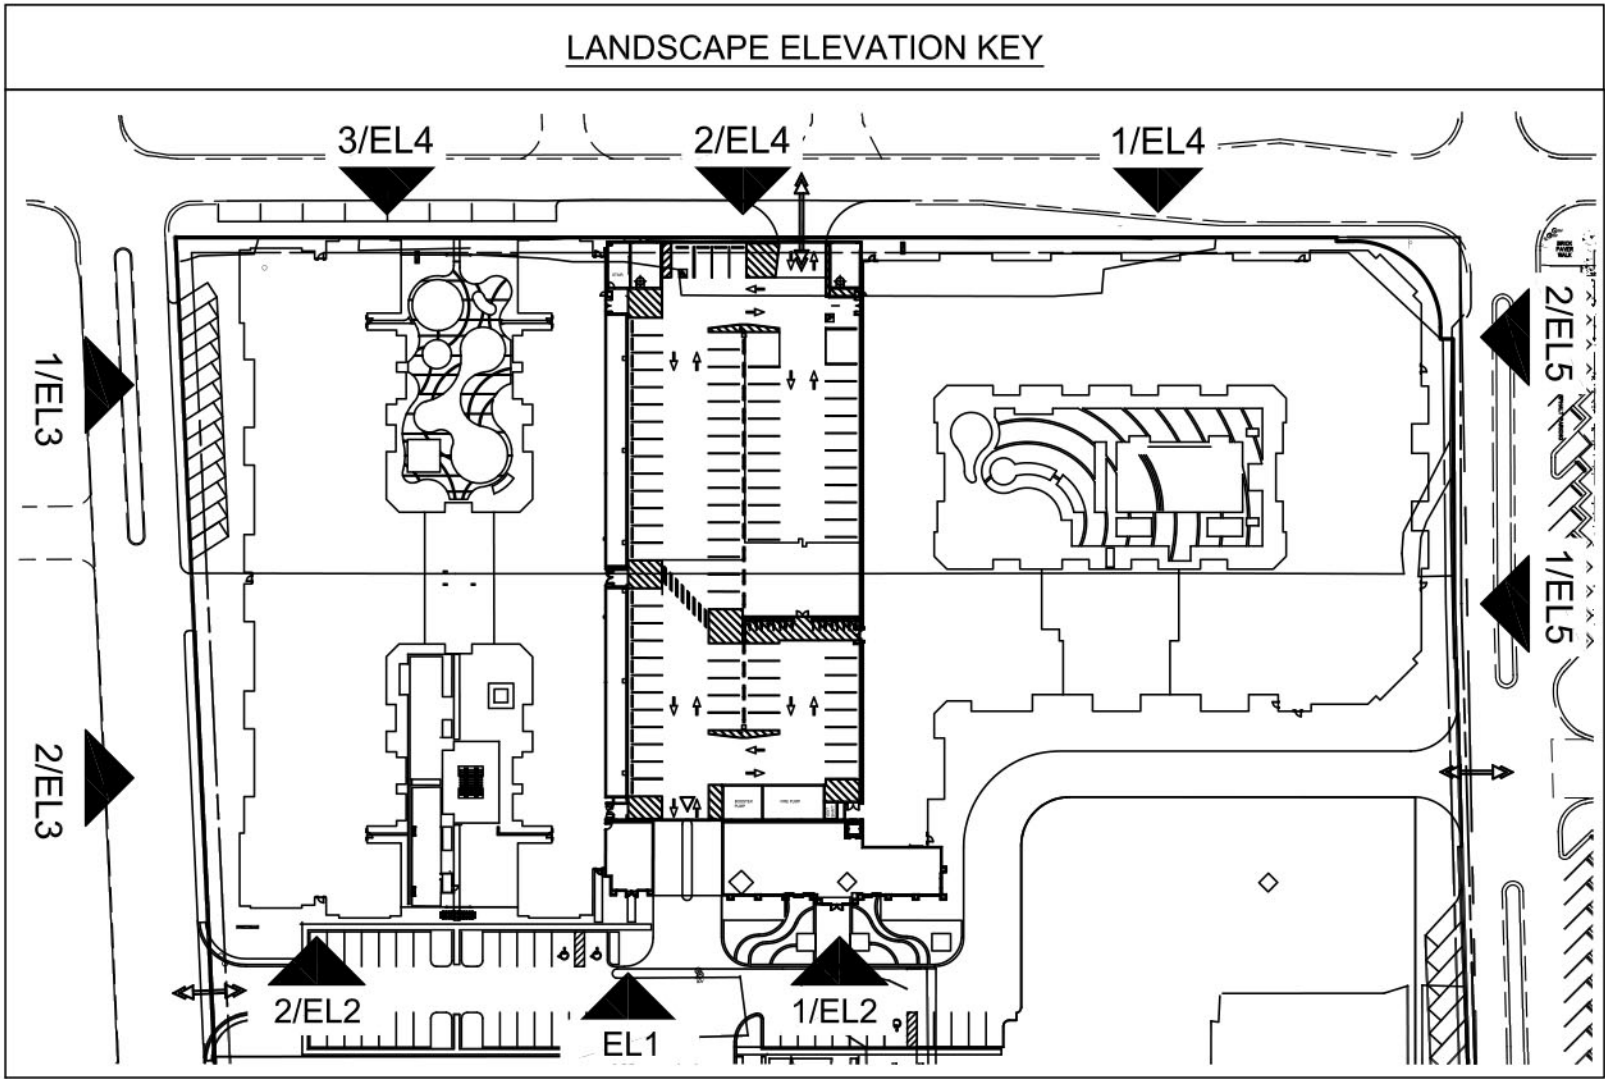

NOTICE:
ALL DRAWING DISCREPANCIES MUST BE
BROUGHT TO THE ATTENTION OF THE LANDSCAPE
ARCHITECT, AND LA APPROVED SHOP DRAWINGS MUST BE
OBTAINED PRIOR TO ORDERING MATERIALS OR BEGINNING CONSTRUCTION.

JOB Number:
048-18
This plan and design are the
property of Outside Productions,
Inc. Plans shall not be copied or
reproduced without the written
consent of
Outside Productions, Inc.

OUTSIDE PRODUCTIONS
International
THE ART & SCIENCE OF LANDSCAPE DESIGN
5044 UNIVERSITY CIRCLE SUITE 100 AUSTIN TEXAS 78756
512.398.1334
www.opi-productions.com

W. Brian Todd, ASLA
Landscape Architect #1481

Andrea M. Douglas-Cook, ASLA
Landscape Architect #697057

CITY WALK FORT MYERS
PREPARED FOR: MR. JOE BONORA
FORT MYERS, LEE COUNTY, FLORIDA

Scale: AS SHOWN

Date: 02-05-19 Designed By: OPI
Date: 02-05-19 Drawn By: MD

EL5

LANDSCAPE ELEVATIONS