



REVISIONS	



1
A8.1
SOUTH ELEVATION
SCALE: 1/16" = 1'-0"

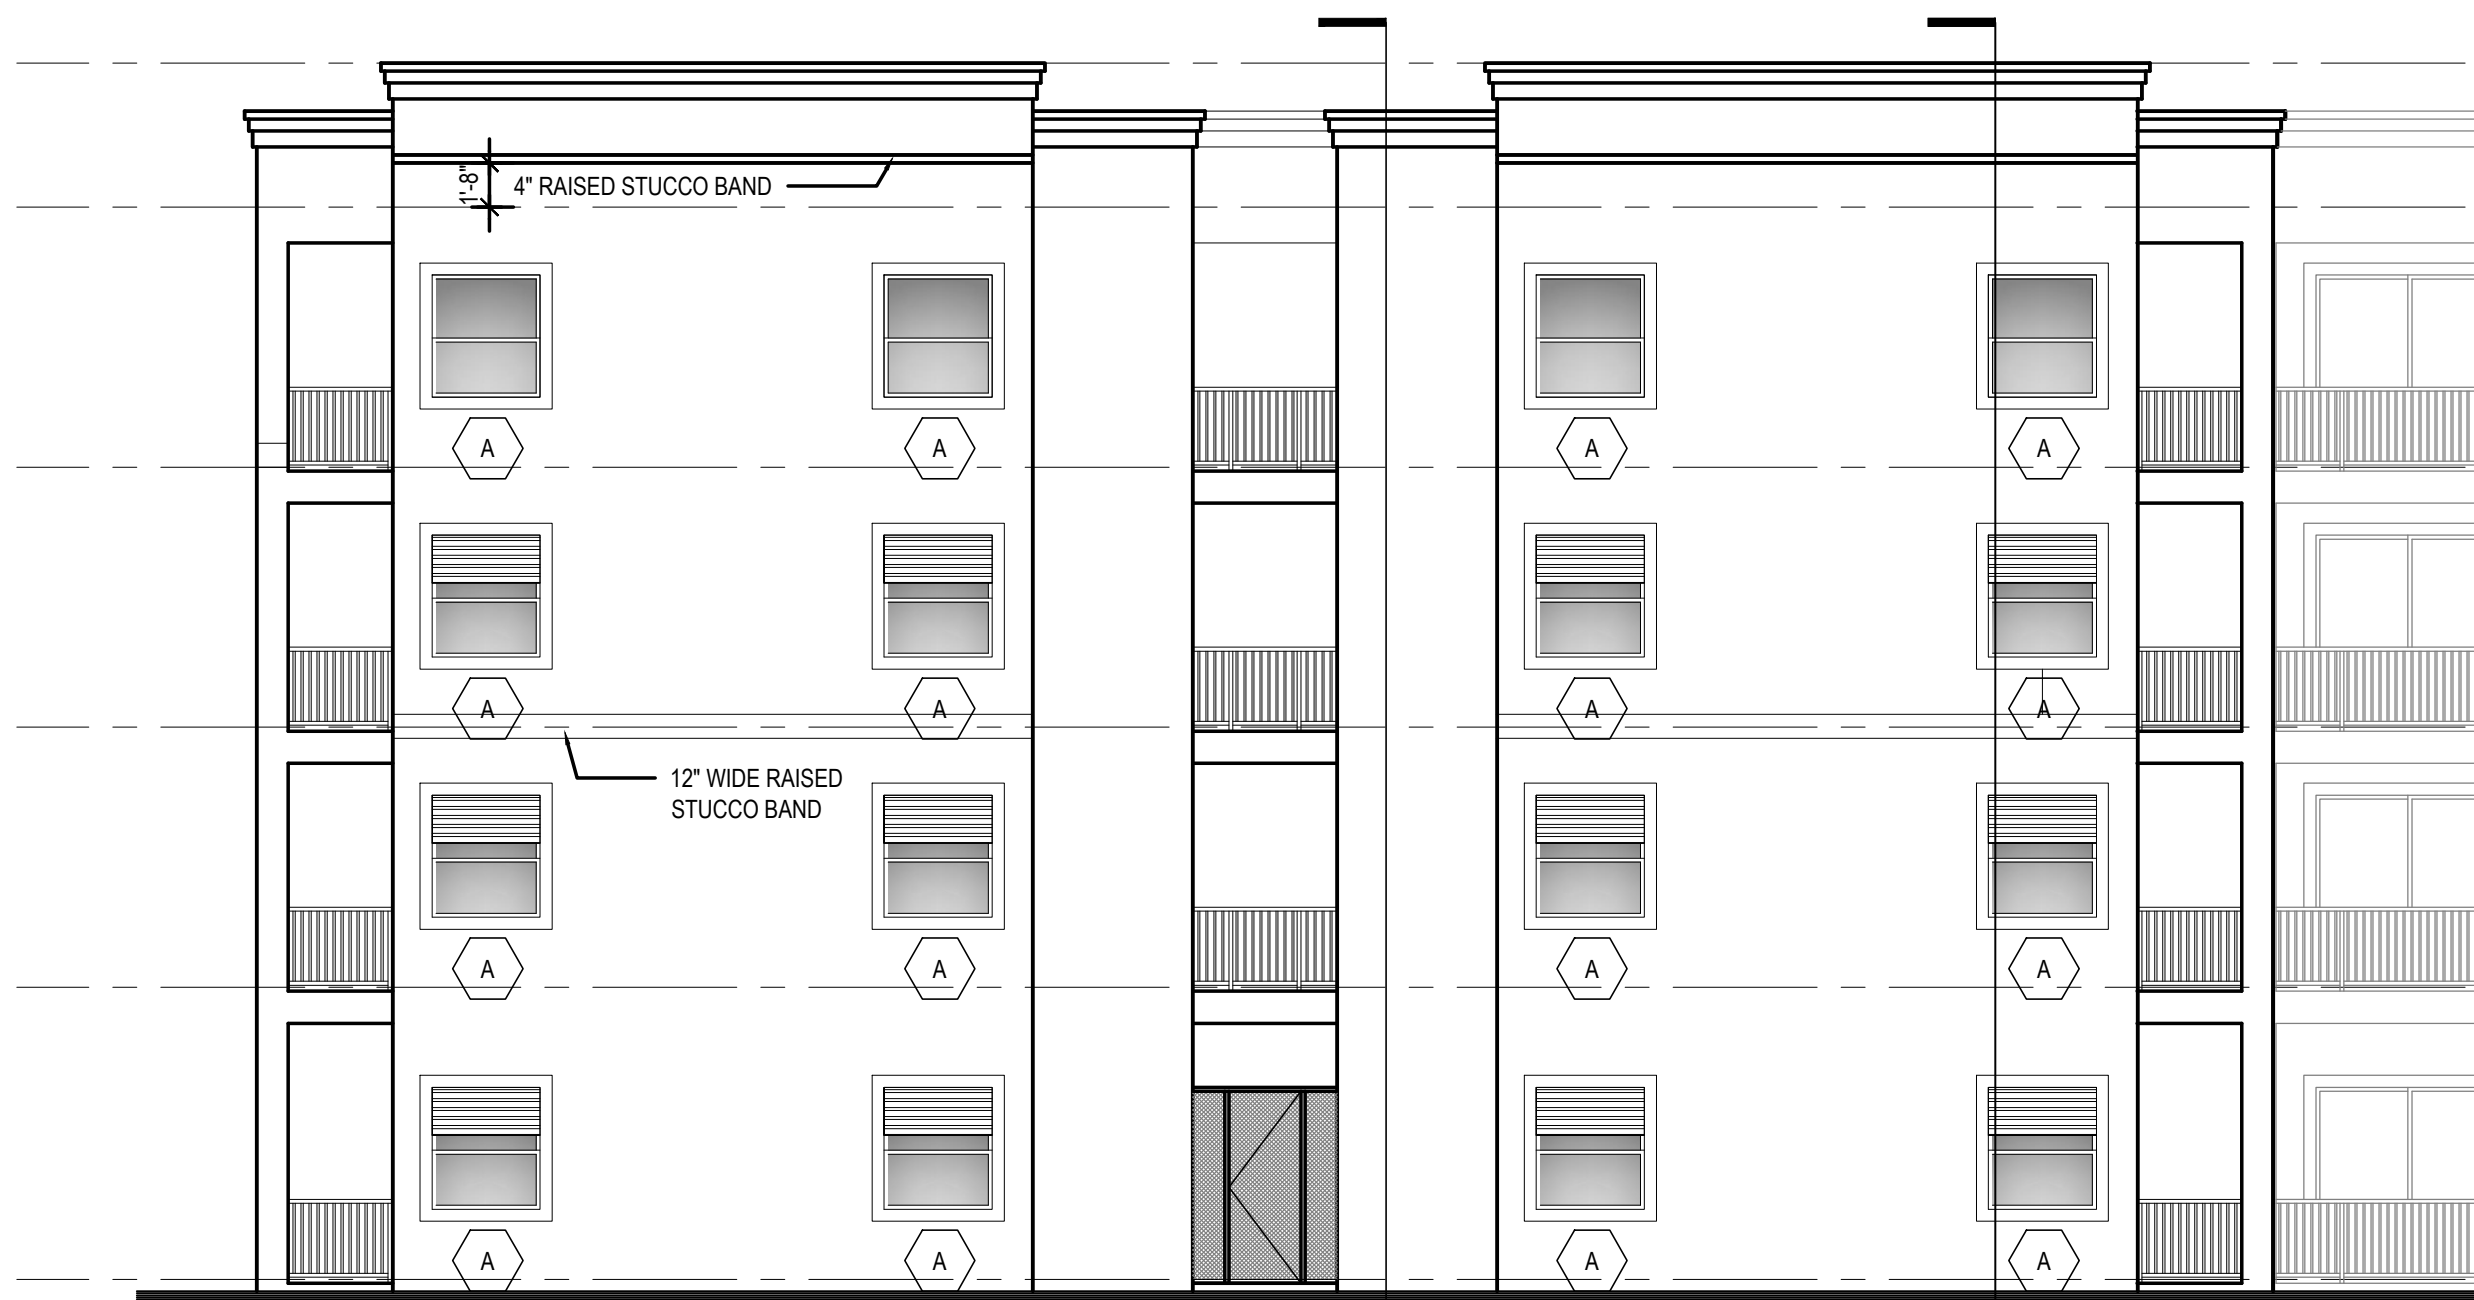

SOUTH ELEVATION (PARTIAL)
SCALE: 1/8" = 1'-0"

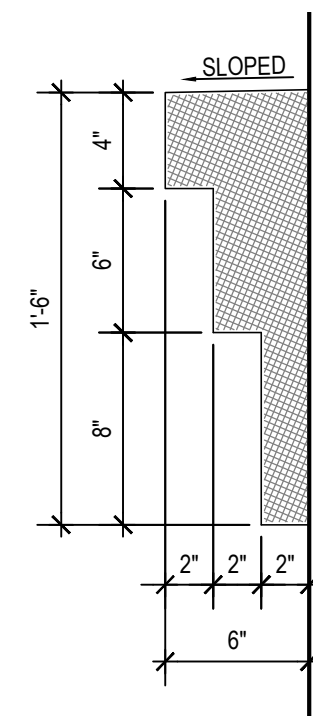


FOAM ORNAMENTATION SPECIFICATION
FOAM IS TO BE 1.5# DENSITY EXPANDED POLYSTYRENE WITH AN APPLIED 80 MIL URETHANE HARD COAT.
THE ADHESIVE MUST BE COMPATIBLE WITH E.P.S. FOAM. ALWAYS CAULK TOP AND ENDS BUT DO NOT
CAULK BOTTOM OF ALL APPLICATIONS.

2
A8.1
CORNICE DETAIL
SCALE: 1/16" = 1'-0"



SOUTH ELEVATION (PARTIAL)
SCALE: 1/8" = 1'-0"

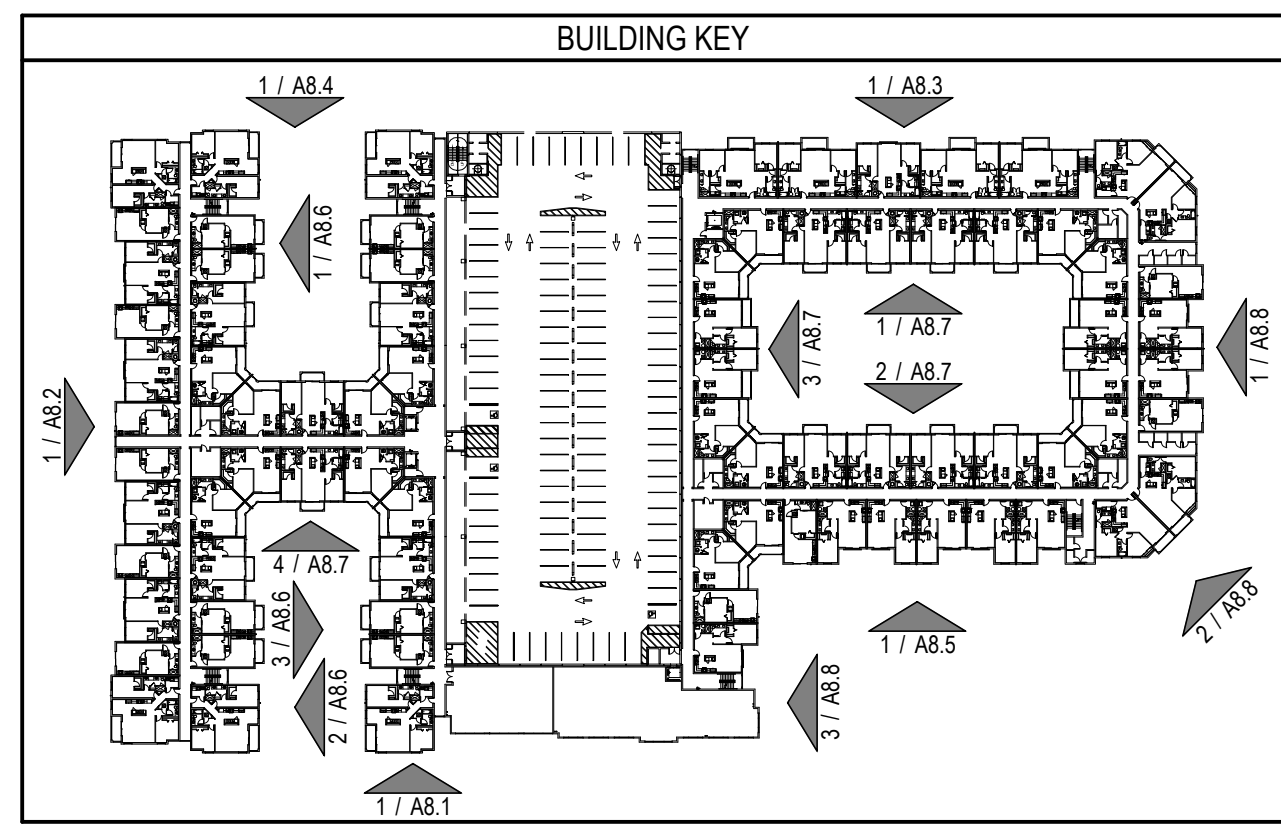

REVISIONS	




1 WEST ELEVATION
SCALE: 1/16" = 1'-0"



WEST ELEVATION (PARTIAL)
SCALE: 1/8" = 1'-0"



WEST ELEVATION (PARTIAL)
SCALE: 1/8" = 1'-0"

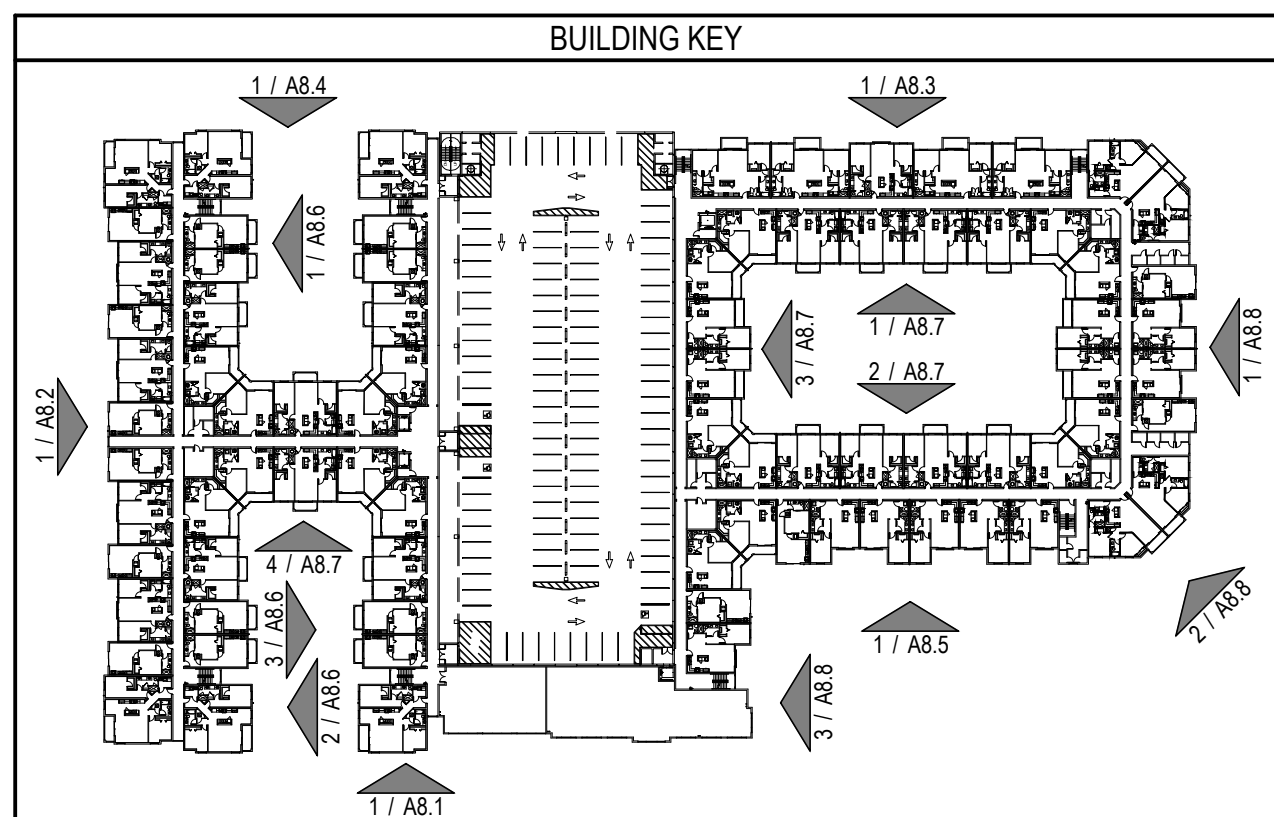

REVISIONS	




1 NORTH ELEVATION (PARTIAL)
SCALE: 1/16" = 1'-0"




NORTH ELEVATION (PARTIAL)
SCALE: 1/8" = 1'-0"



NORTH ELEVATION (PARTIAL)
SCALE: 1/8" = 1'-0"

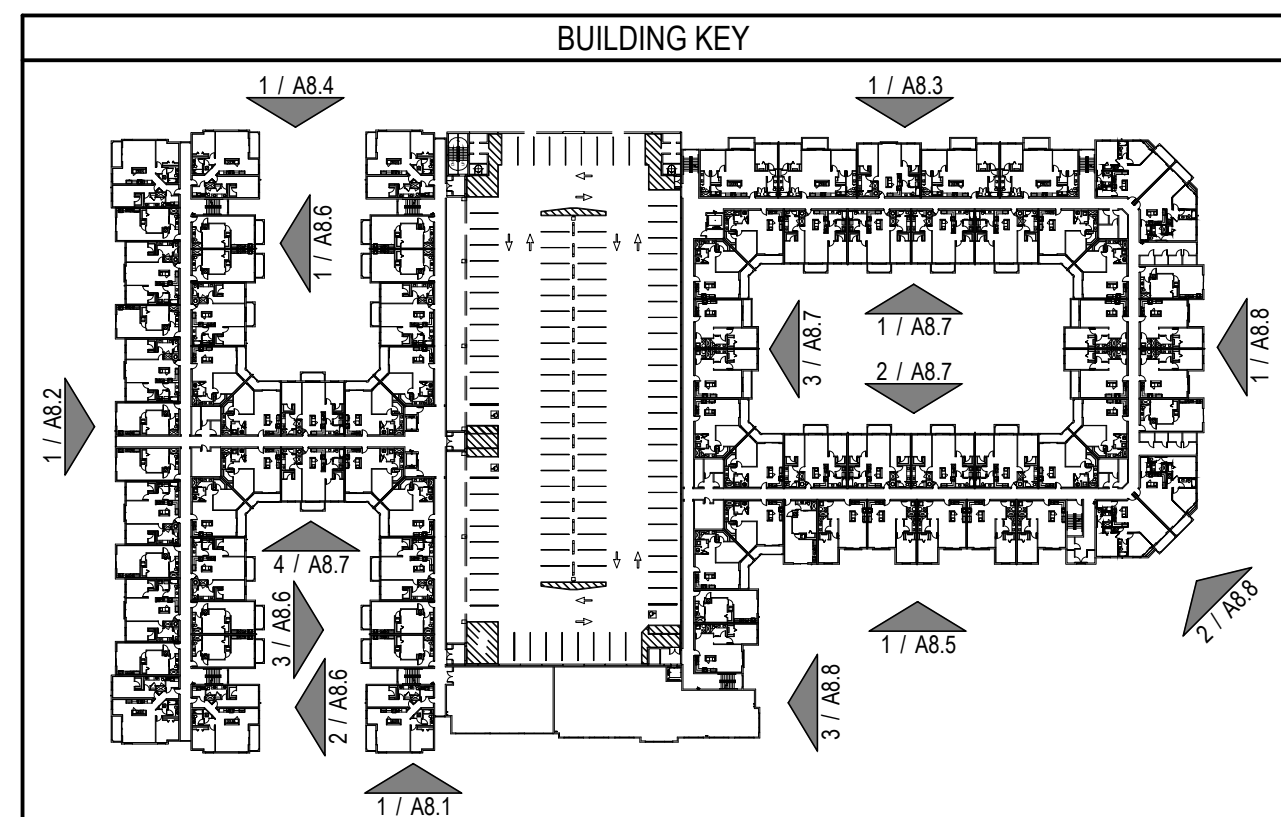


REVISIONS	

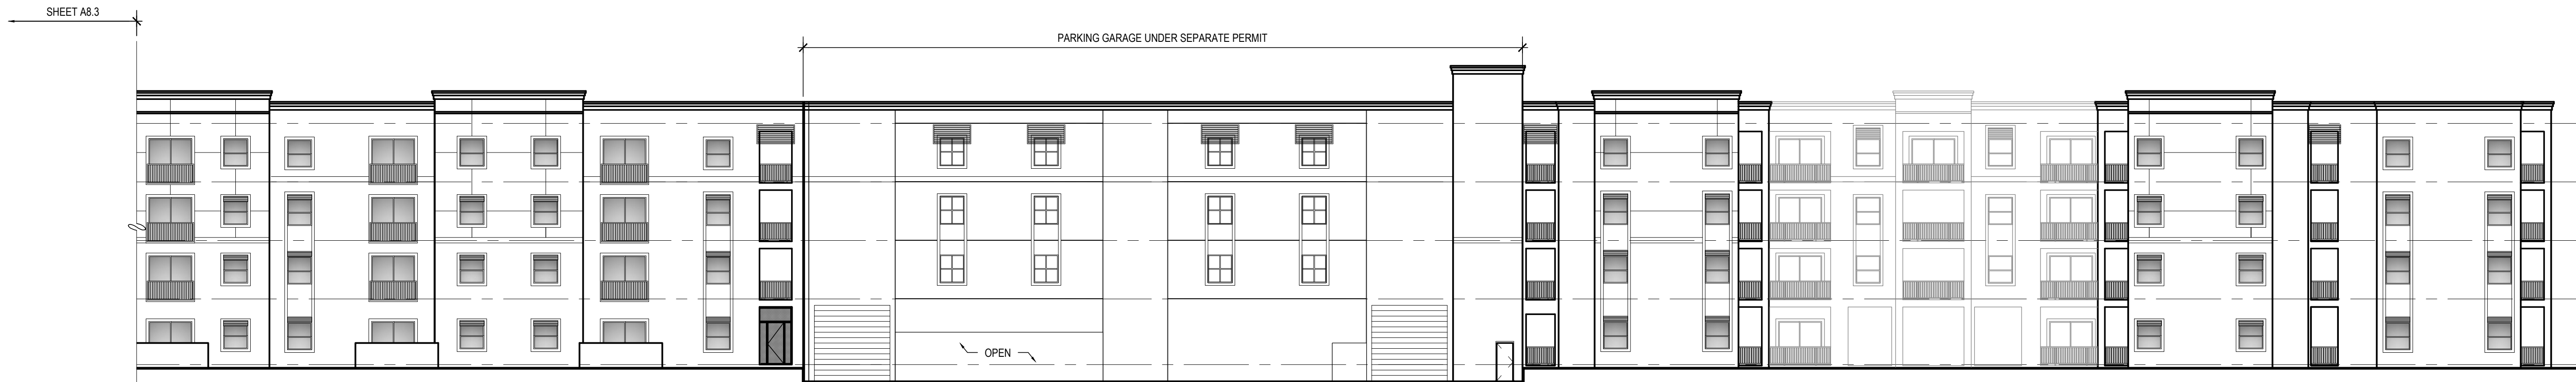


1
A8.3
NORTH ELEVATION (PARTIAL)
SCALE: 1/16" = 1'-0"




NORTH ELEVATION (PARTIAL)
SCALE: 1/8" = 1'-0"

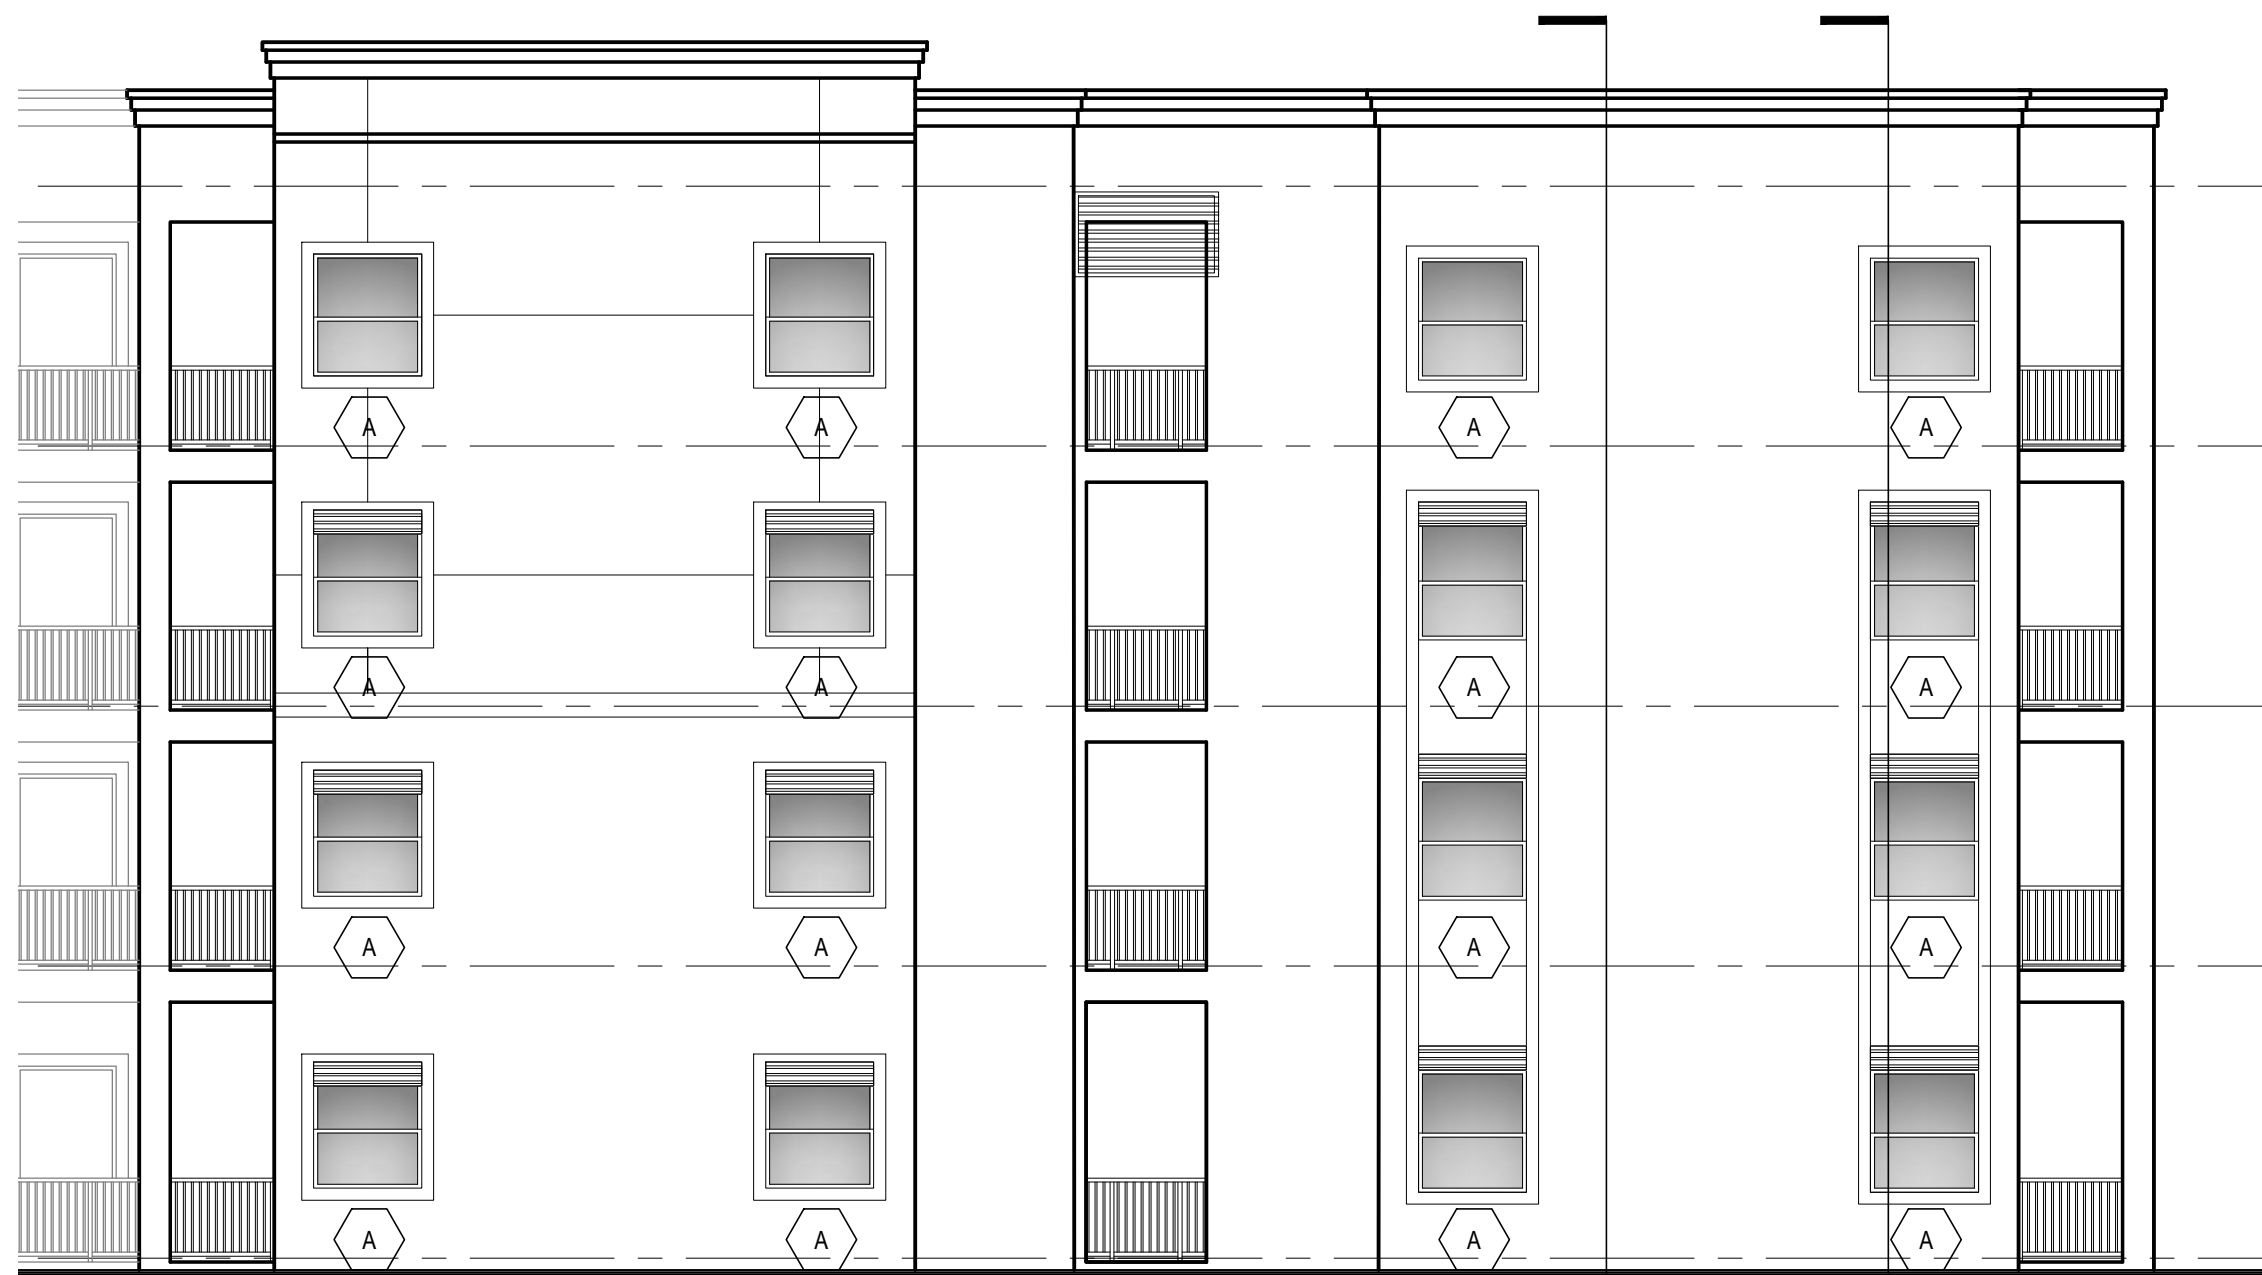

1
A9.8
2
A9.8
NORTH ELEVATION (PARTIAL)
SCALE: 1/8" = 1'-0"

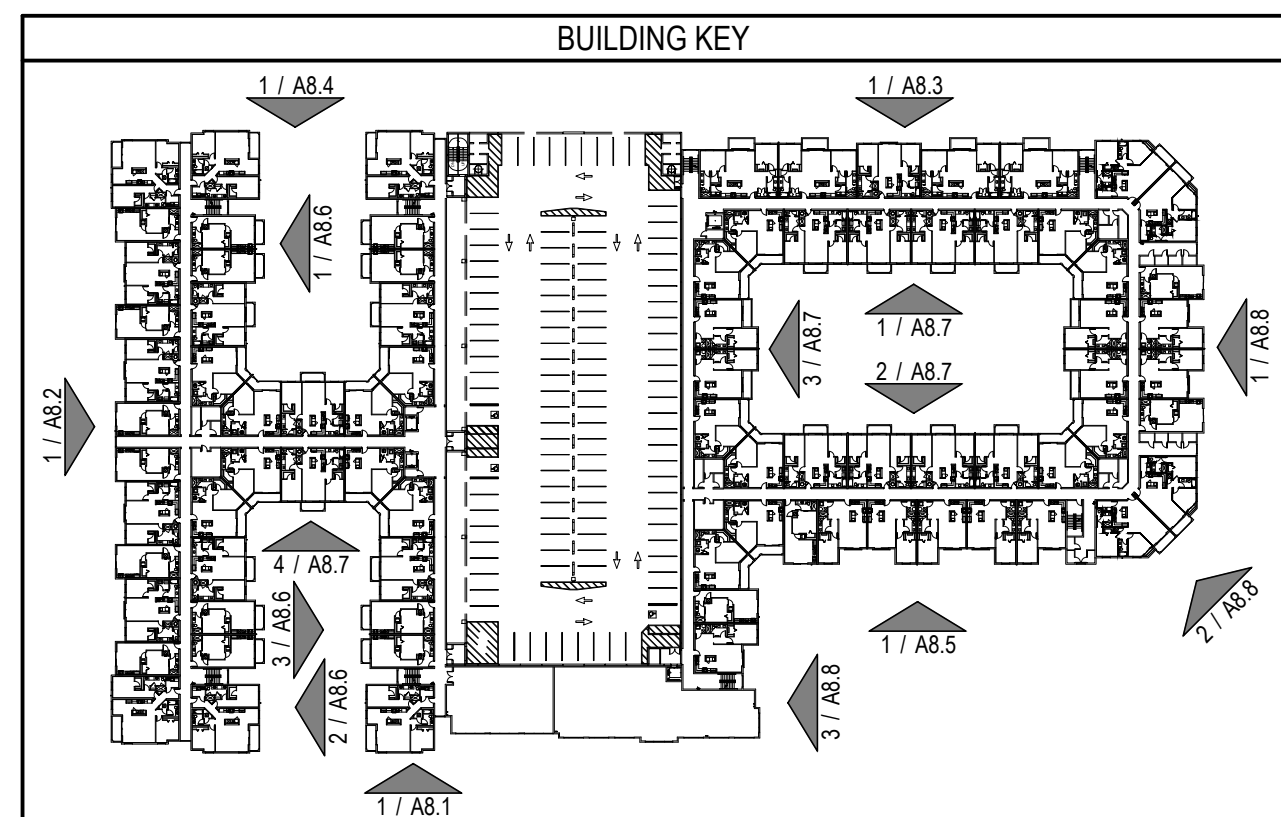

REVISIONS	

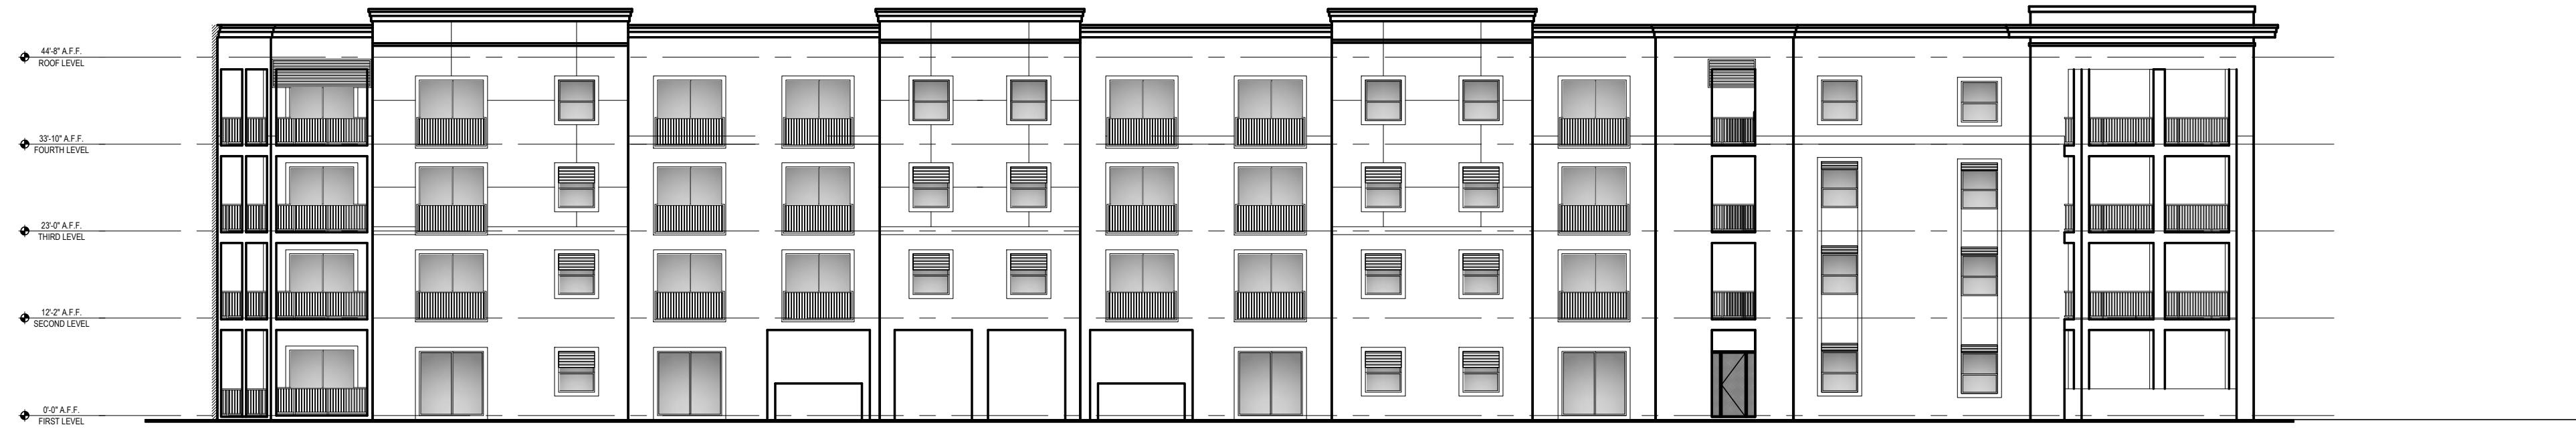


1
A8.5
SOUTH ELEVATION
SCALE: 1/16" = 1'-0"




SOUTH ELEVATION (PARTIAL)
SCALE: 1/8" = 1'-0"



SOUTH ELEVATION (PARTIAL)
SCALE: 1/8" = 1'-0"

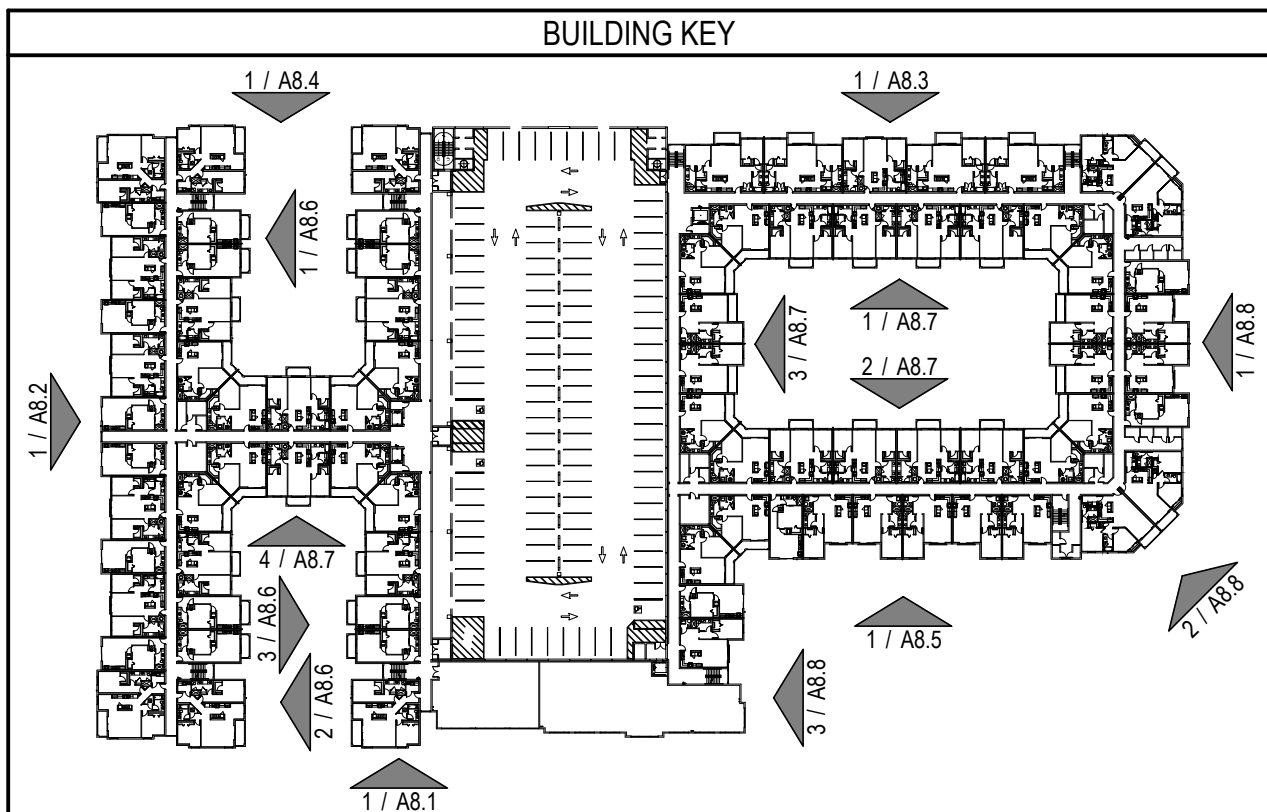

REVISIONS	

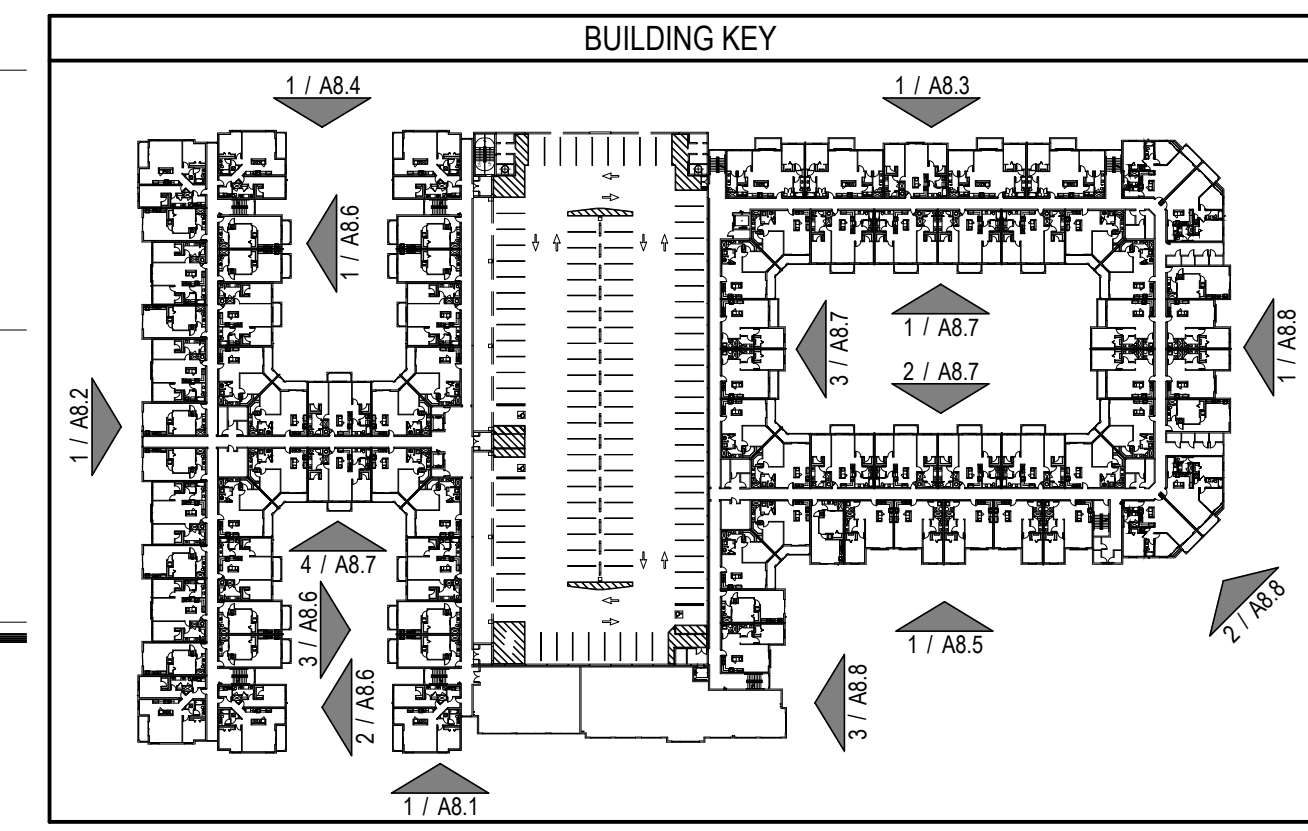

WEST END at CITY WALK
FORT MYERS, FL 33901
PROPERTY ID: 23-44-24-P2-00005.000000

PDS ARCHITECTURE INC.

PH: 239.437.8090
 FX: 855.835.2733
 INFO@PDSinonline.com
 12800 UNIVERSITY DR. SUITE 402
 FT MYERS, FL 33907
 FL LICENSE # AA26002474

PDS
ARCHITECTURE

TE:	1-14-19
LE:	EXT ELEVATIONS

VISIONS

KENNETH P SCHOENFELD
FLORIDA REG. # AR97143



SHEET NO.

8.7



1
A8.7

COURTYARD ELEVATION

SCALE: 1/8" = 1'-0"



2
A8.7

COURTYARD ELEVATION

SCALE: 1/8" = 1'-0"




3
A8.7

COURTYARD ELEVATION


SCALE: 1/8" = 1'-0"



 **COURTYARD ELEVATION**
SCALE: 1/8" = 1'-0"

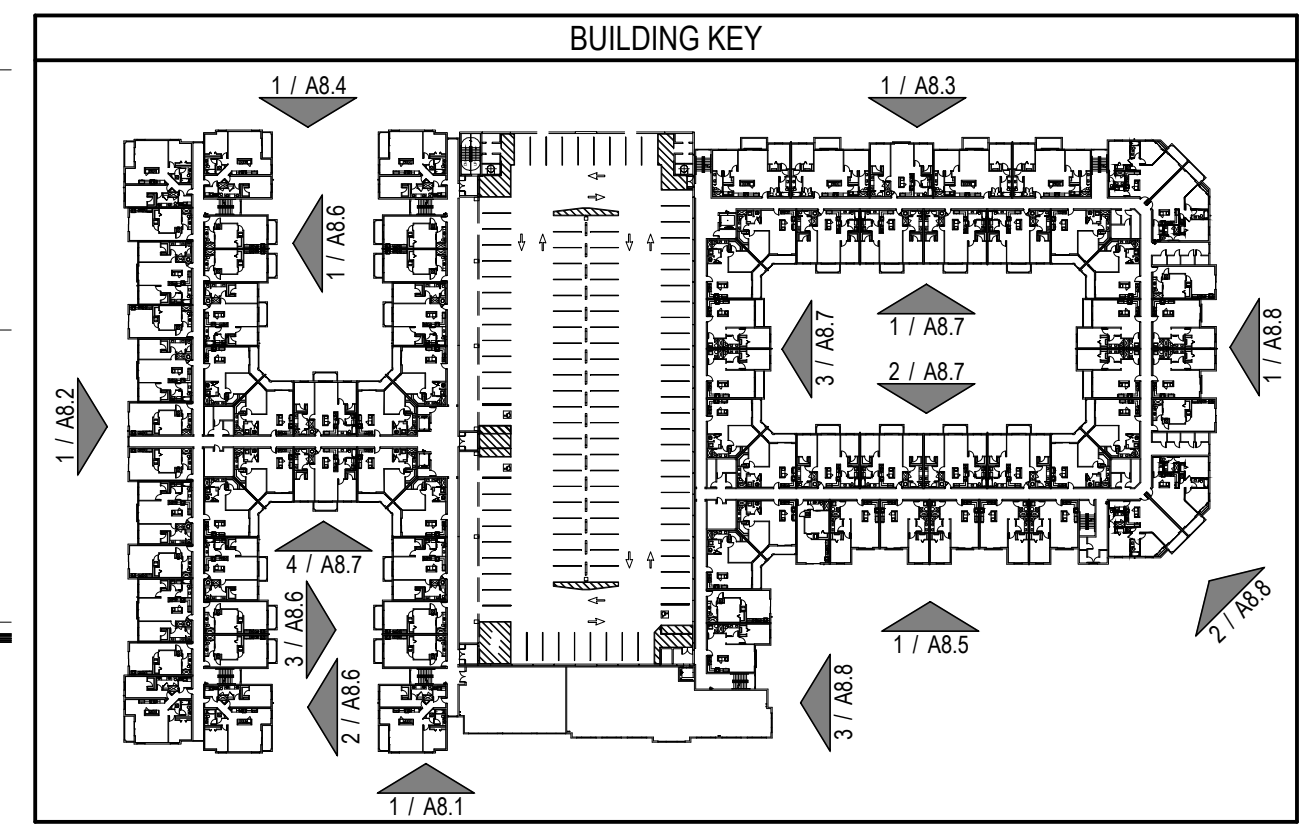

REVISIONS	

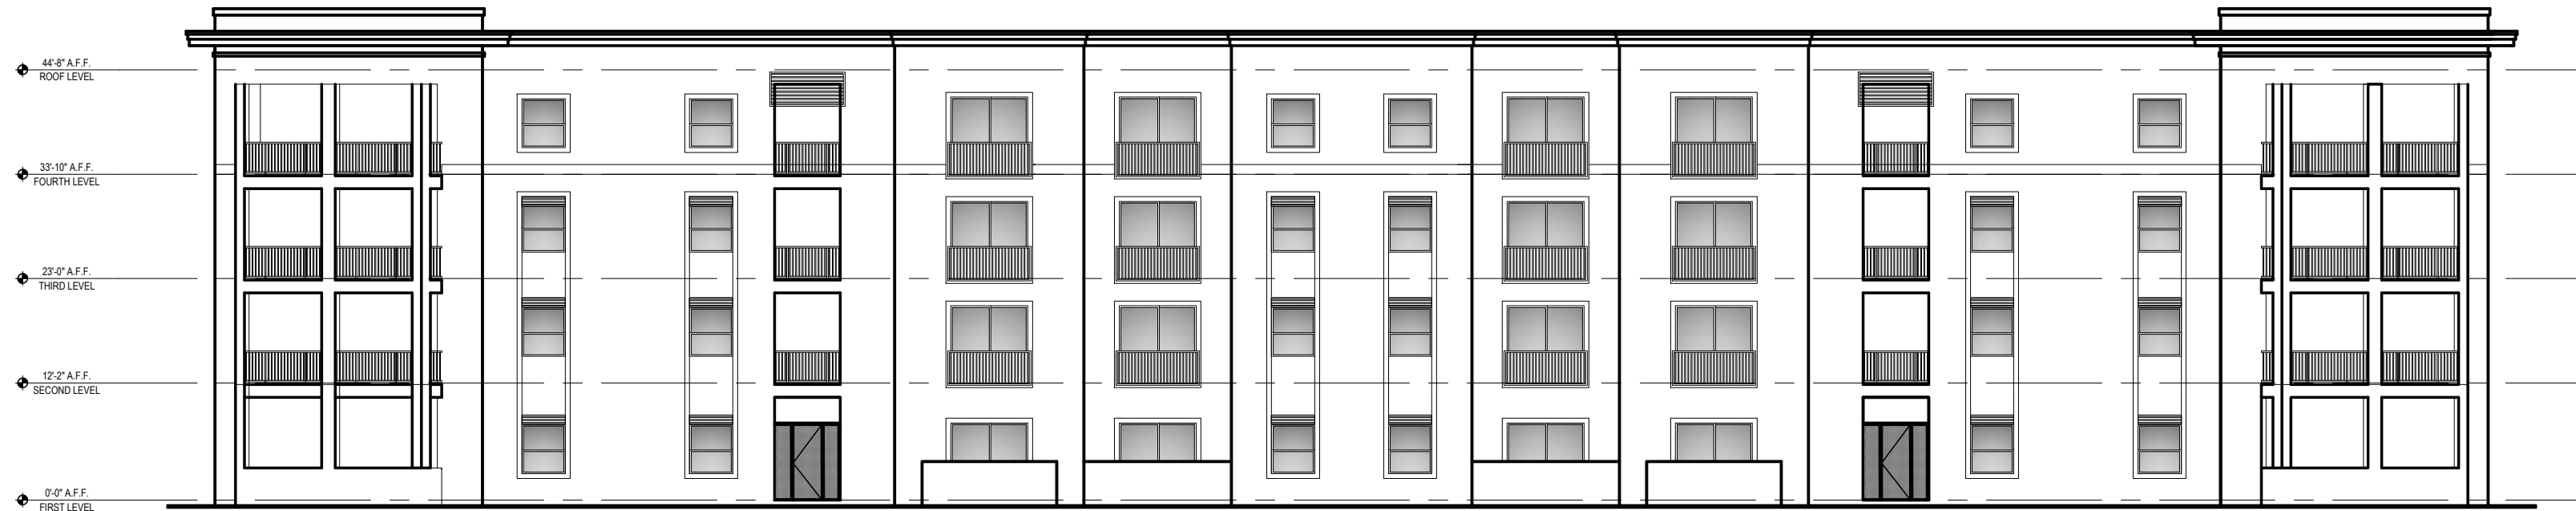


1 EAST ELEVATION
SCALE: 1/16" = 1'-0"



2 EAST ELEVATION
SCALE: 1/8" = 1'-0"



EAST ELEVATION (PARTIAL)
SCALE: 1/8" = 1'-0"

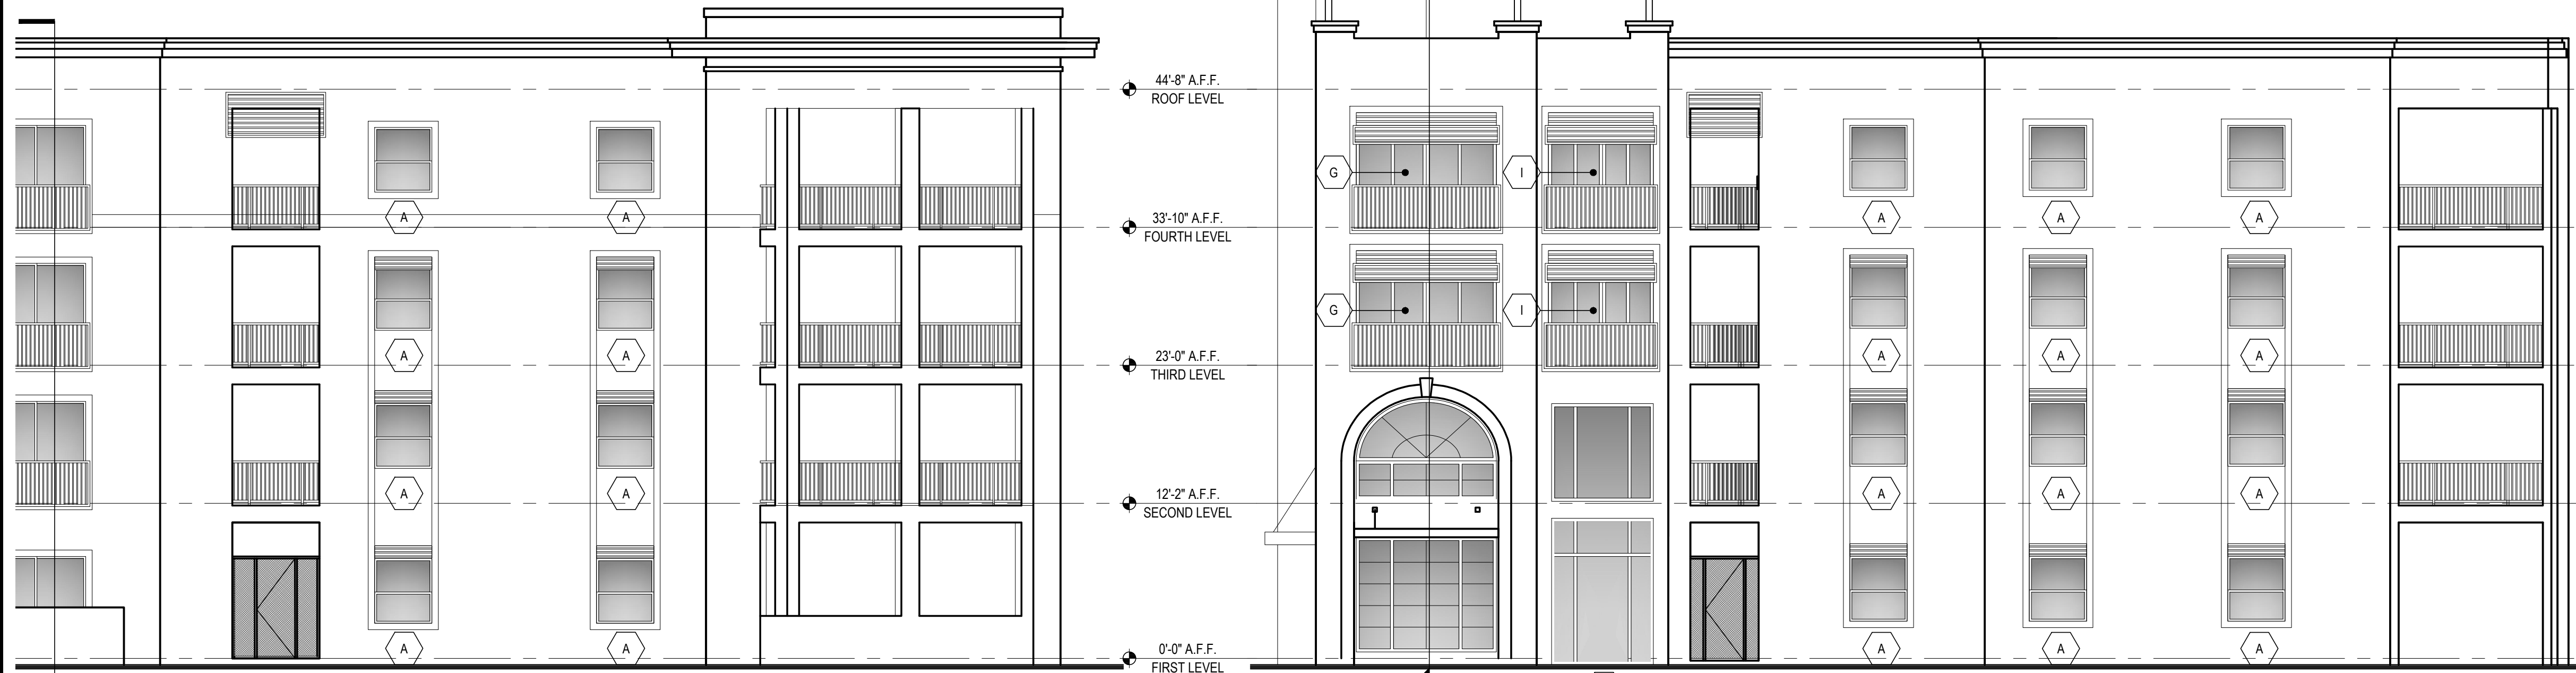

3 EAST ELEVATION (PARTIAL)
SCALE: 1/8" = 1'-0"

3 EAST ELEVATION
SCALE: 1/16" = 1'-0"

