
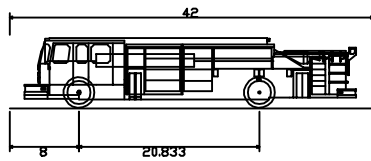
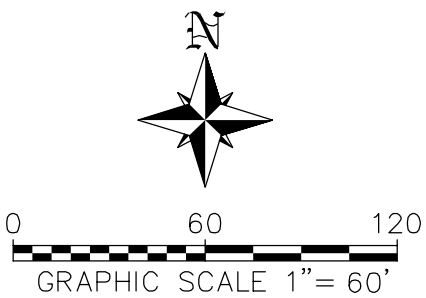


S:\JOBS\82XX\8294\ENGINEERING\DEV PLANS\EXHIBIT\CITYWALK FIRE TRUCK TURNING RADIUS.DWG 1/21/2019 3:32 PM JORGE SANCHEZ

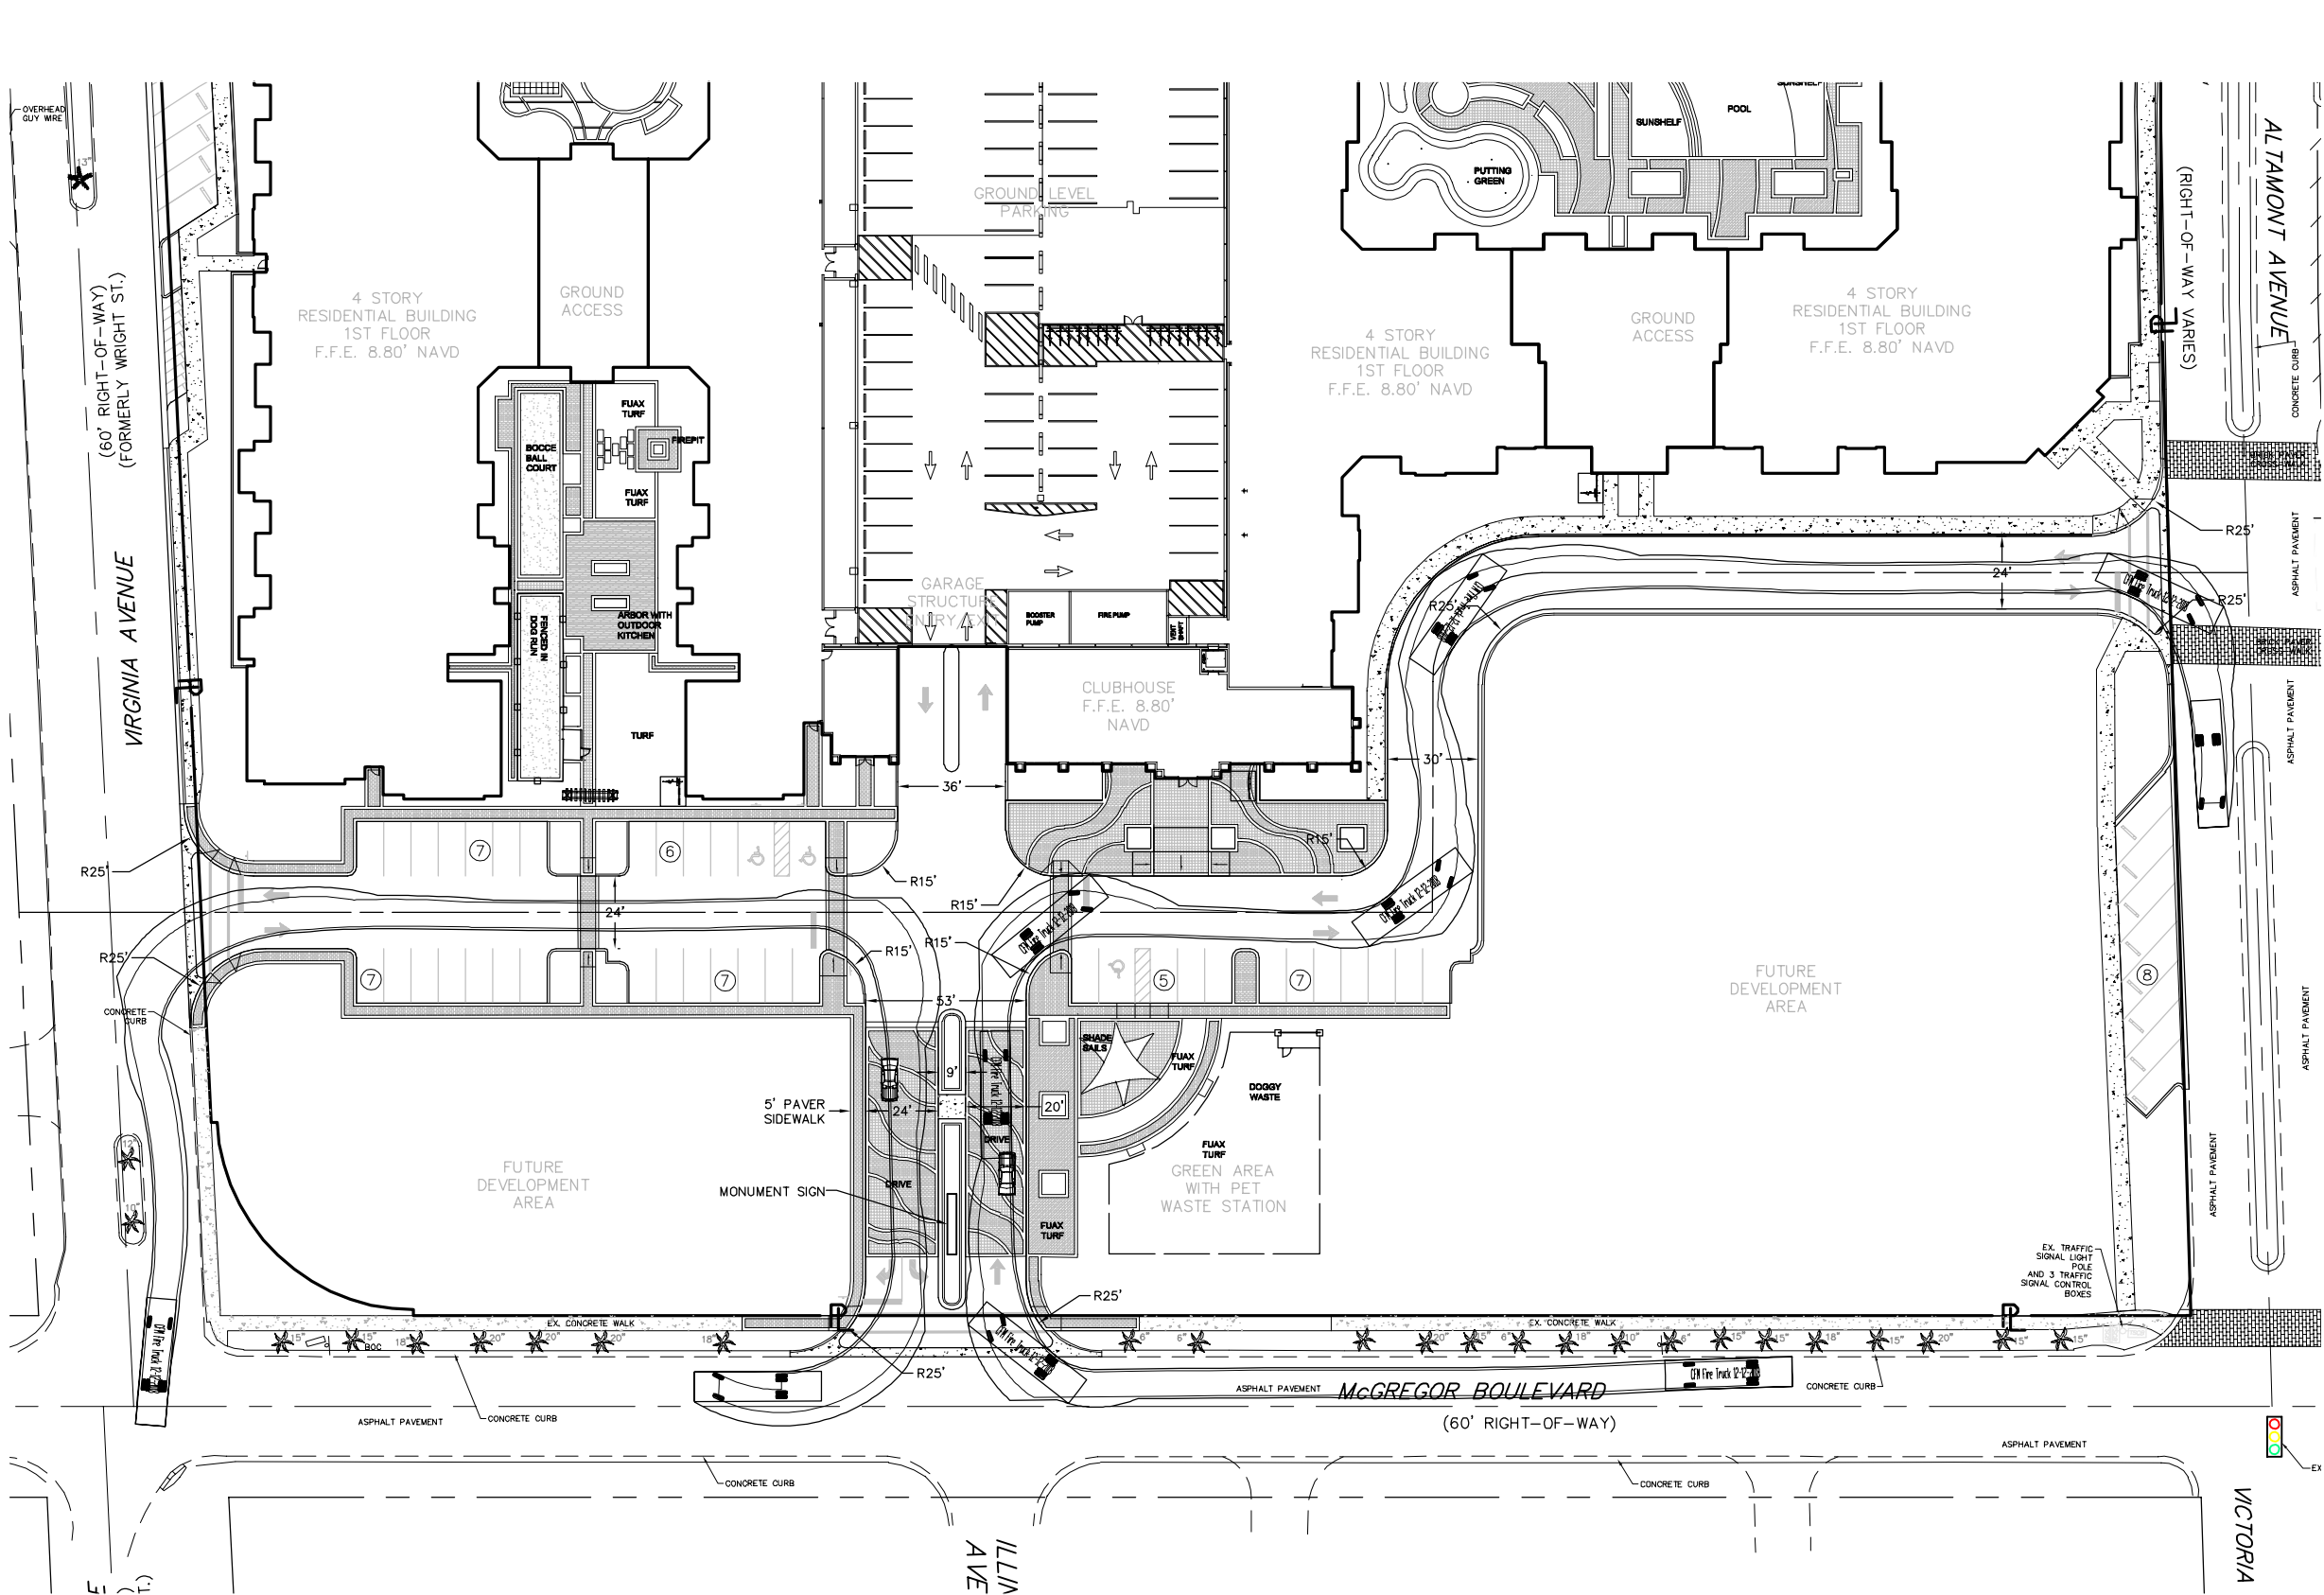

CFM Fire Truck 12-12-2018	
Overall Length	42.000ft
Overall Width	9.810ft
Overall Body Height	8.165ft
Min Body Ground Clearance	10.77ft
Track Width	8.290ft
Lock-to-lock time	5.00s
Curb to curb Turning Radius	35.833ft

PREPARED FOR:
CITY WALK FORT MYERS, LLC
3401 W. CYPRESS ST. SUITE 101
TAMPA, FL. 33607
PHONE: (813) 670-3223

NO.	DATE	REVISION DESCRIPTION	BY

BANKS ENGINEERING
Professional Engineers, Planners, & Land Surveyors
Serving The State Of Florida
10511 SIX MILE CYPRESS PARKWAY
FORT MYERS, FLORIDA 33966
PHONE: (239) 939-5490 FAX: (239) 939-2523
ENGINEERING LICENSE # EB 6469
SURVEY LICENSE # LB 6690
WWW.BANKSENG.COM

D. BRENT ADDISON
P.E. LIC. FL. #70611

FIRE TRUCK TURNING RADIUS CITY WALK CITY OF FORT MYERS, FLORIDA							DATE	PROJECT	DRAWING	DESIGN	DRAWN	CHECKED	SCALE	SHEET
							1/21/2019	8294	MSP	DBA	JLS	DBA	1"=60'	01