



ALL IDEAS, DESIGNS, ARRANGEMENTS, AND PLANS INDICATED OR REPRESENTED BY THIS DRAWING ARE OWNED BY AND THE PROPERTY OF FINFROCK, INC. AND WERE CREATED, EVOLVED, AND DEVELOPED FOR USE ON AND IN CONNECTION WITH THE SPECIFIC PROJECT. NONE OF THE IDEAS, DESIGNS, ARRANGEMENTS OR PLANS SHALL BE USED BY OR DISCLOSED TO ANY PERSON, FIRM, OR CORPORATION FOR ANY PURPOSE WHATSOEVER WITHOUT THE WRITTEN PERMISSION OF FINFROCK, INC. WARNING: REPRODUCTION HEREOF IS A CRIMINAL OFFENSE UNDER 18 U.S.C. SECTION 506. UNAUTHORIZED DISCLOSURE MAY CONSTITUTE TRADE SECRETS MISAPPROPRIATION IN VIOLATION OF 18 U.S.C. 1836 AND OTHER LAWS. THE IDEAS, ARRANGEMENTS, AND DESIGNS DISCLOSED HEREIN MAY BE THE SUBJECT OF PENDING PATENT APPLICATIONS.

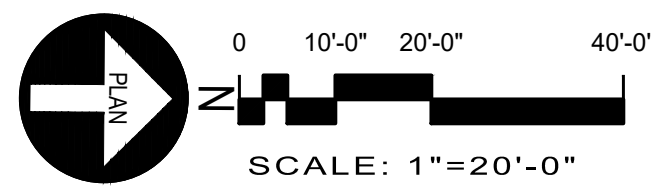


ARCHITECTURAL SITE PLAN CITY WALK PARKING GARAGE

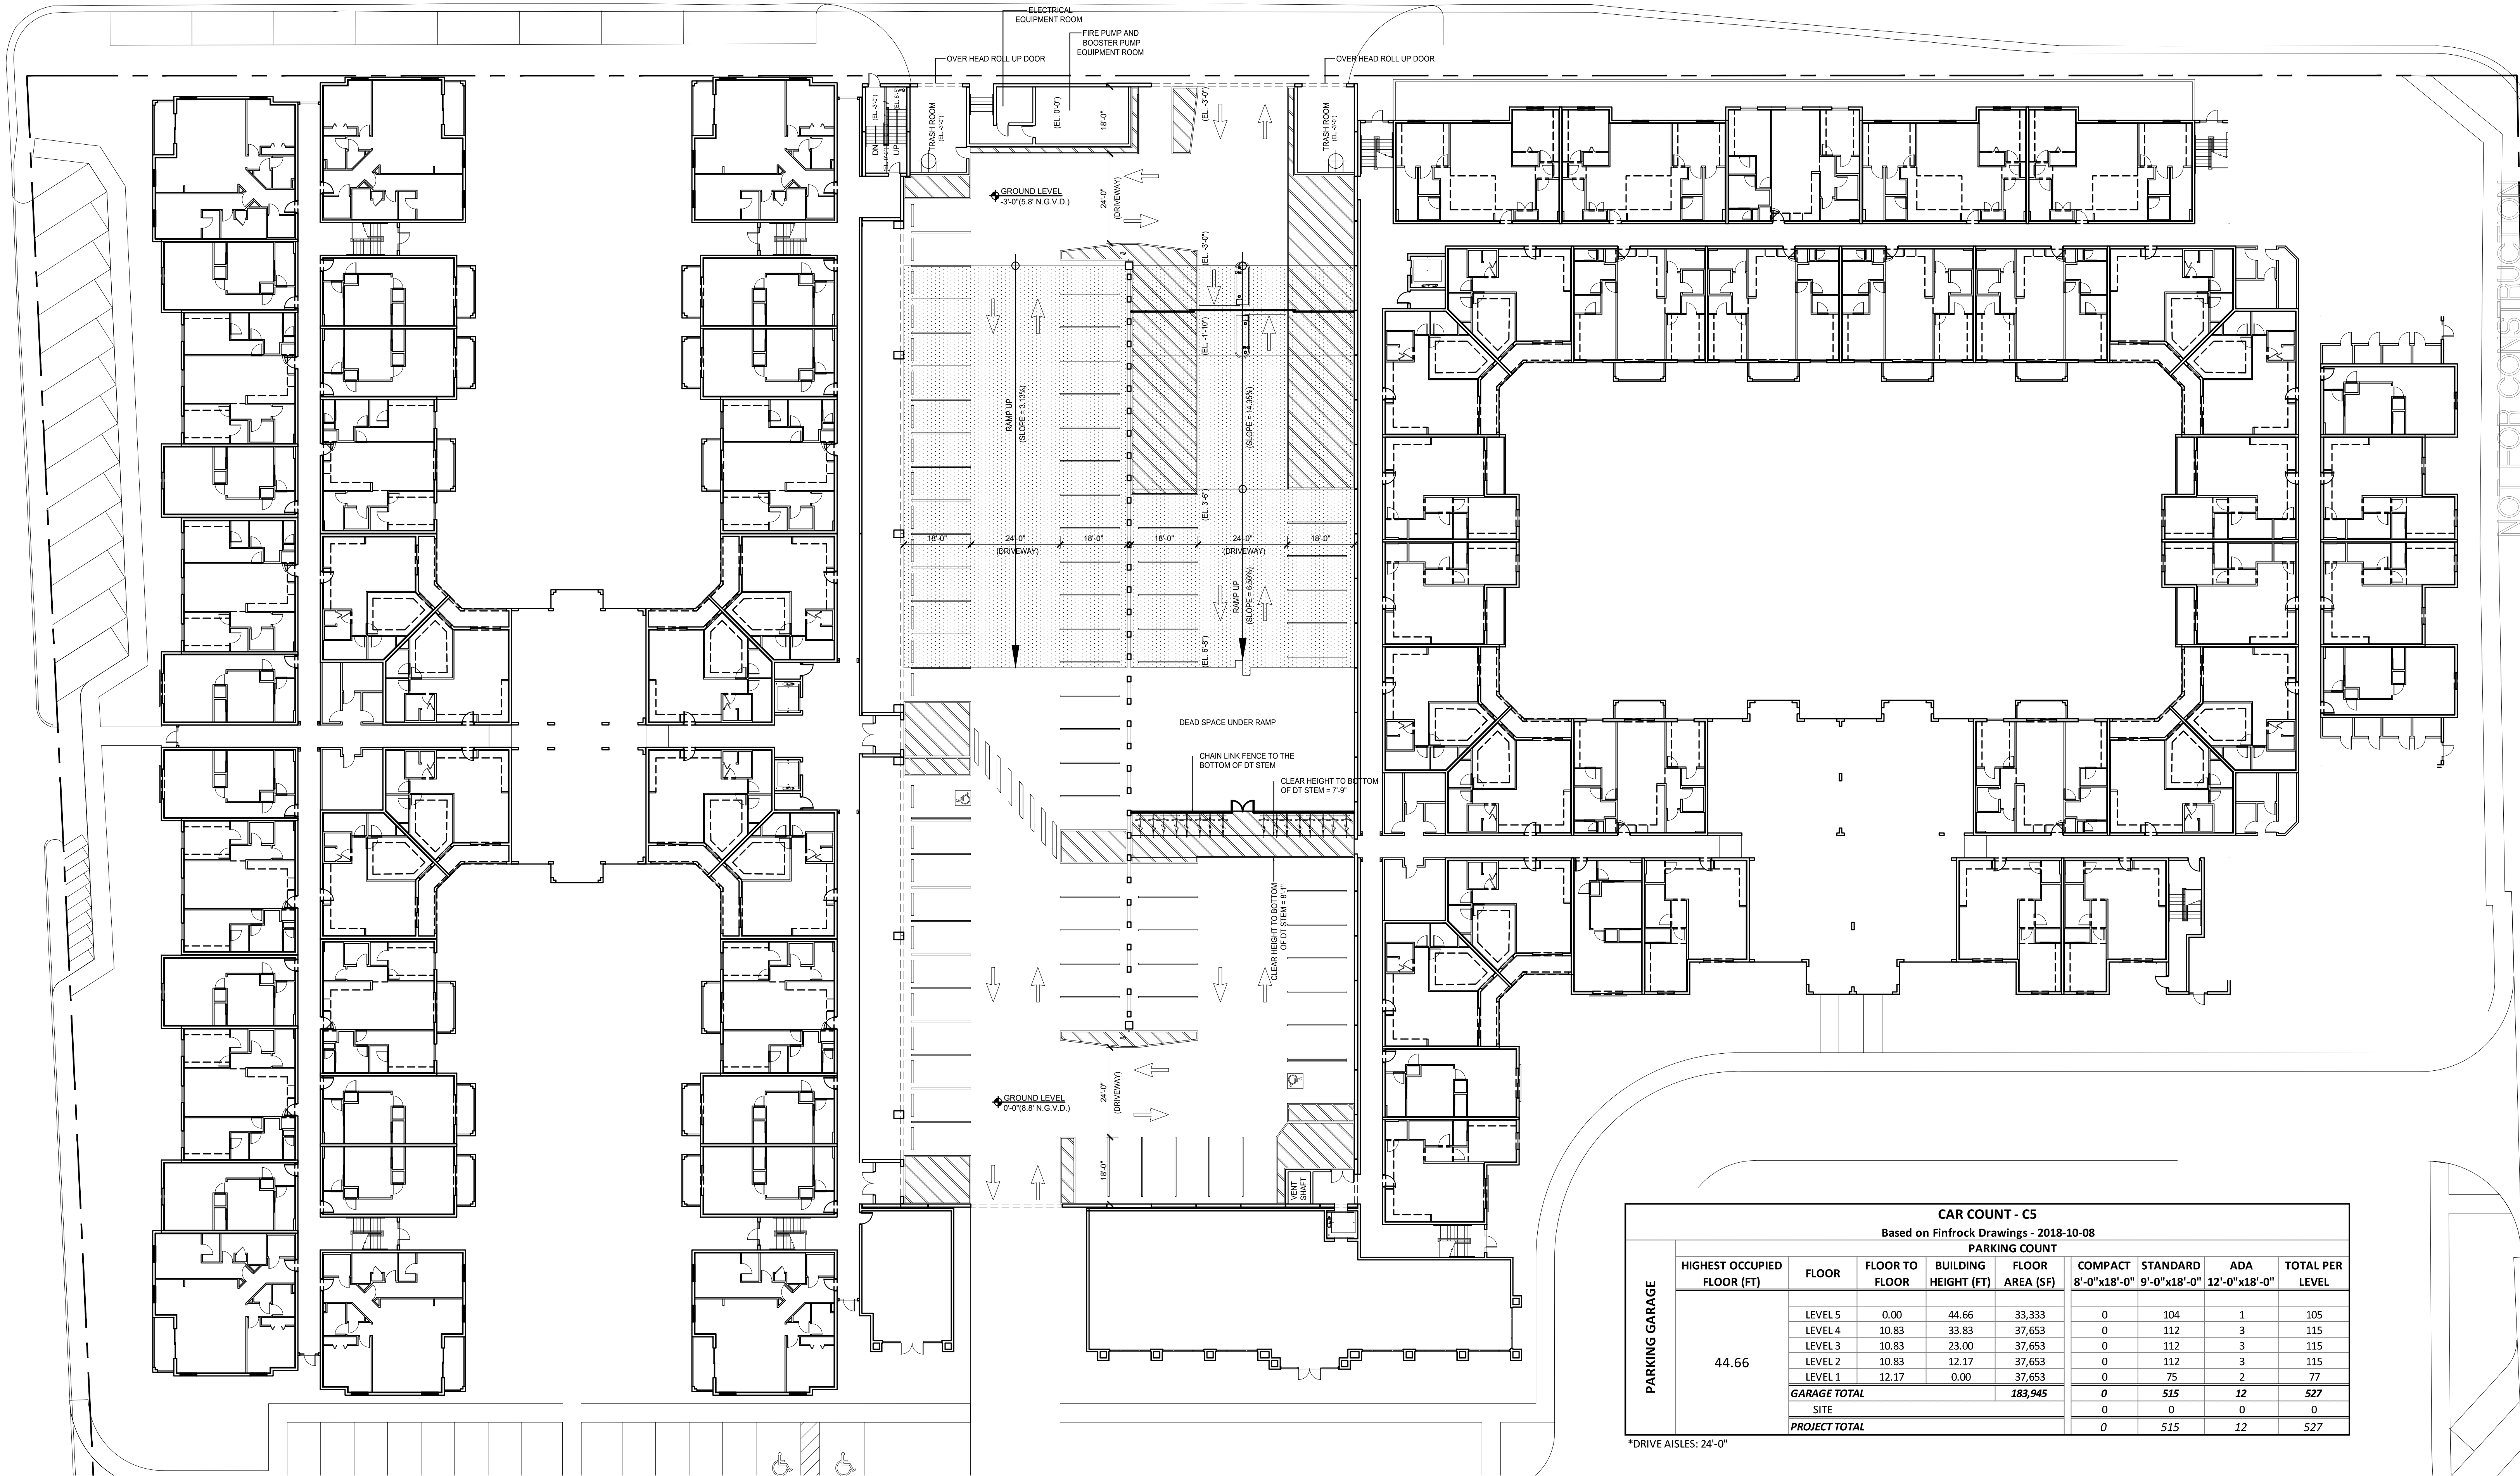

CAR COUNT - C5										
Based on Finfrack Drawings - 2018-10-08										
PARKING GARAGE	PARKING COUNT									
	HIGHEST OCCUPIED FLOOR (FT)	FLOOR	FLOOR TO FLOOR	BUILDING HEIGHT (FT)	FLOOR AREA (SF)	COMPACT 8'-0"x18'-0"	STANDARD 9'-0"x18'-0"	ADA 12'-0"x18'-0"	TOTAL PER LEVEL	
	44.66									
		LEVEL 5	0.00	44.66	33,333	0	104	1	105	
		LEVEL 4	10.83	33.83	37,653	0	112	3	115	
		LEVEL 3	10.83	23.00	37,653	0	112	3	115	
		LEVEL 2	10.83	12.17	37,653	0	112	3	115	
		LEVEL 1	12.17	0.00	37,653	0	75	2	77	
	GARAGE TOTAL				183,945	0	515	12	527	
SITE					0	0	0	0		
PROJECT TOTAL					0	515	12	527		

*DRIVE AISLES: 24'-0"

ALL IDEAS, DESIGNS, ARRANGEMENTS, AND PLANS INDICATED OR REPRESENTED BY THIS DRAWING ARE OWNED BY AND THE PROPERTY OF FINFROCK, INC. AND WERE CREATED, EVOLVED, AND DEVELOPED FOR USE ON AND IN CONNECTION WITH THE SPECIFIC PROJECT. NONE OF THE IDEAS, DESIGNS, ARRANGEMENTS OR PLANS SHALL BE USED BY OR DISCLOSED TO ANY PERSON, FIRM, OR CORPORATION FOR ANY PURPOSE WHATSOEVER WITHOUT THE WRITTEN PERMISSION OF FINFROCK, INC. WARNING: REPRODUCTION HEREOF IS A CRIMINAL OFFENSE UNDER 18 U.S.C. SECTION 506. UNAUTHORIZED DISCLOSURE MAY CONSTITUTE TRADE SECRETS MISAPPROPRIATION IN VIOLATION OF 18 U.S.C. 1836. FINFROCK, INC. AND OTHER LAWS THE IDEAS, ARRANGEMENTS, AND DESIGNS DISCLOSED HEREIN MAY BE THE SUBJECT OF PENDING PATENT APPLICATIONS.

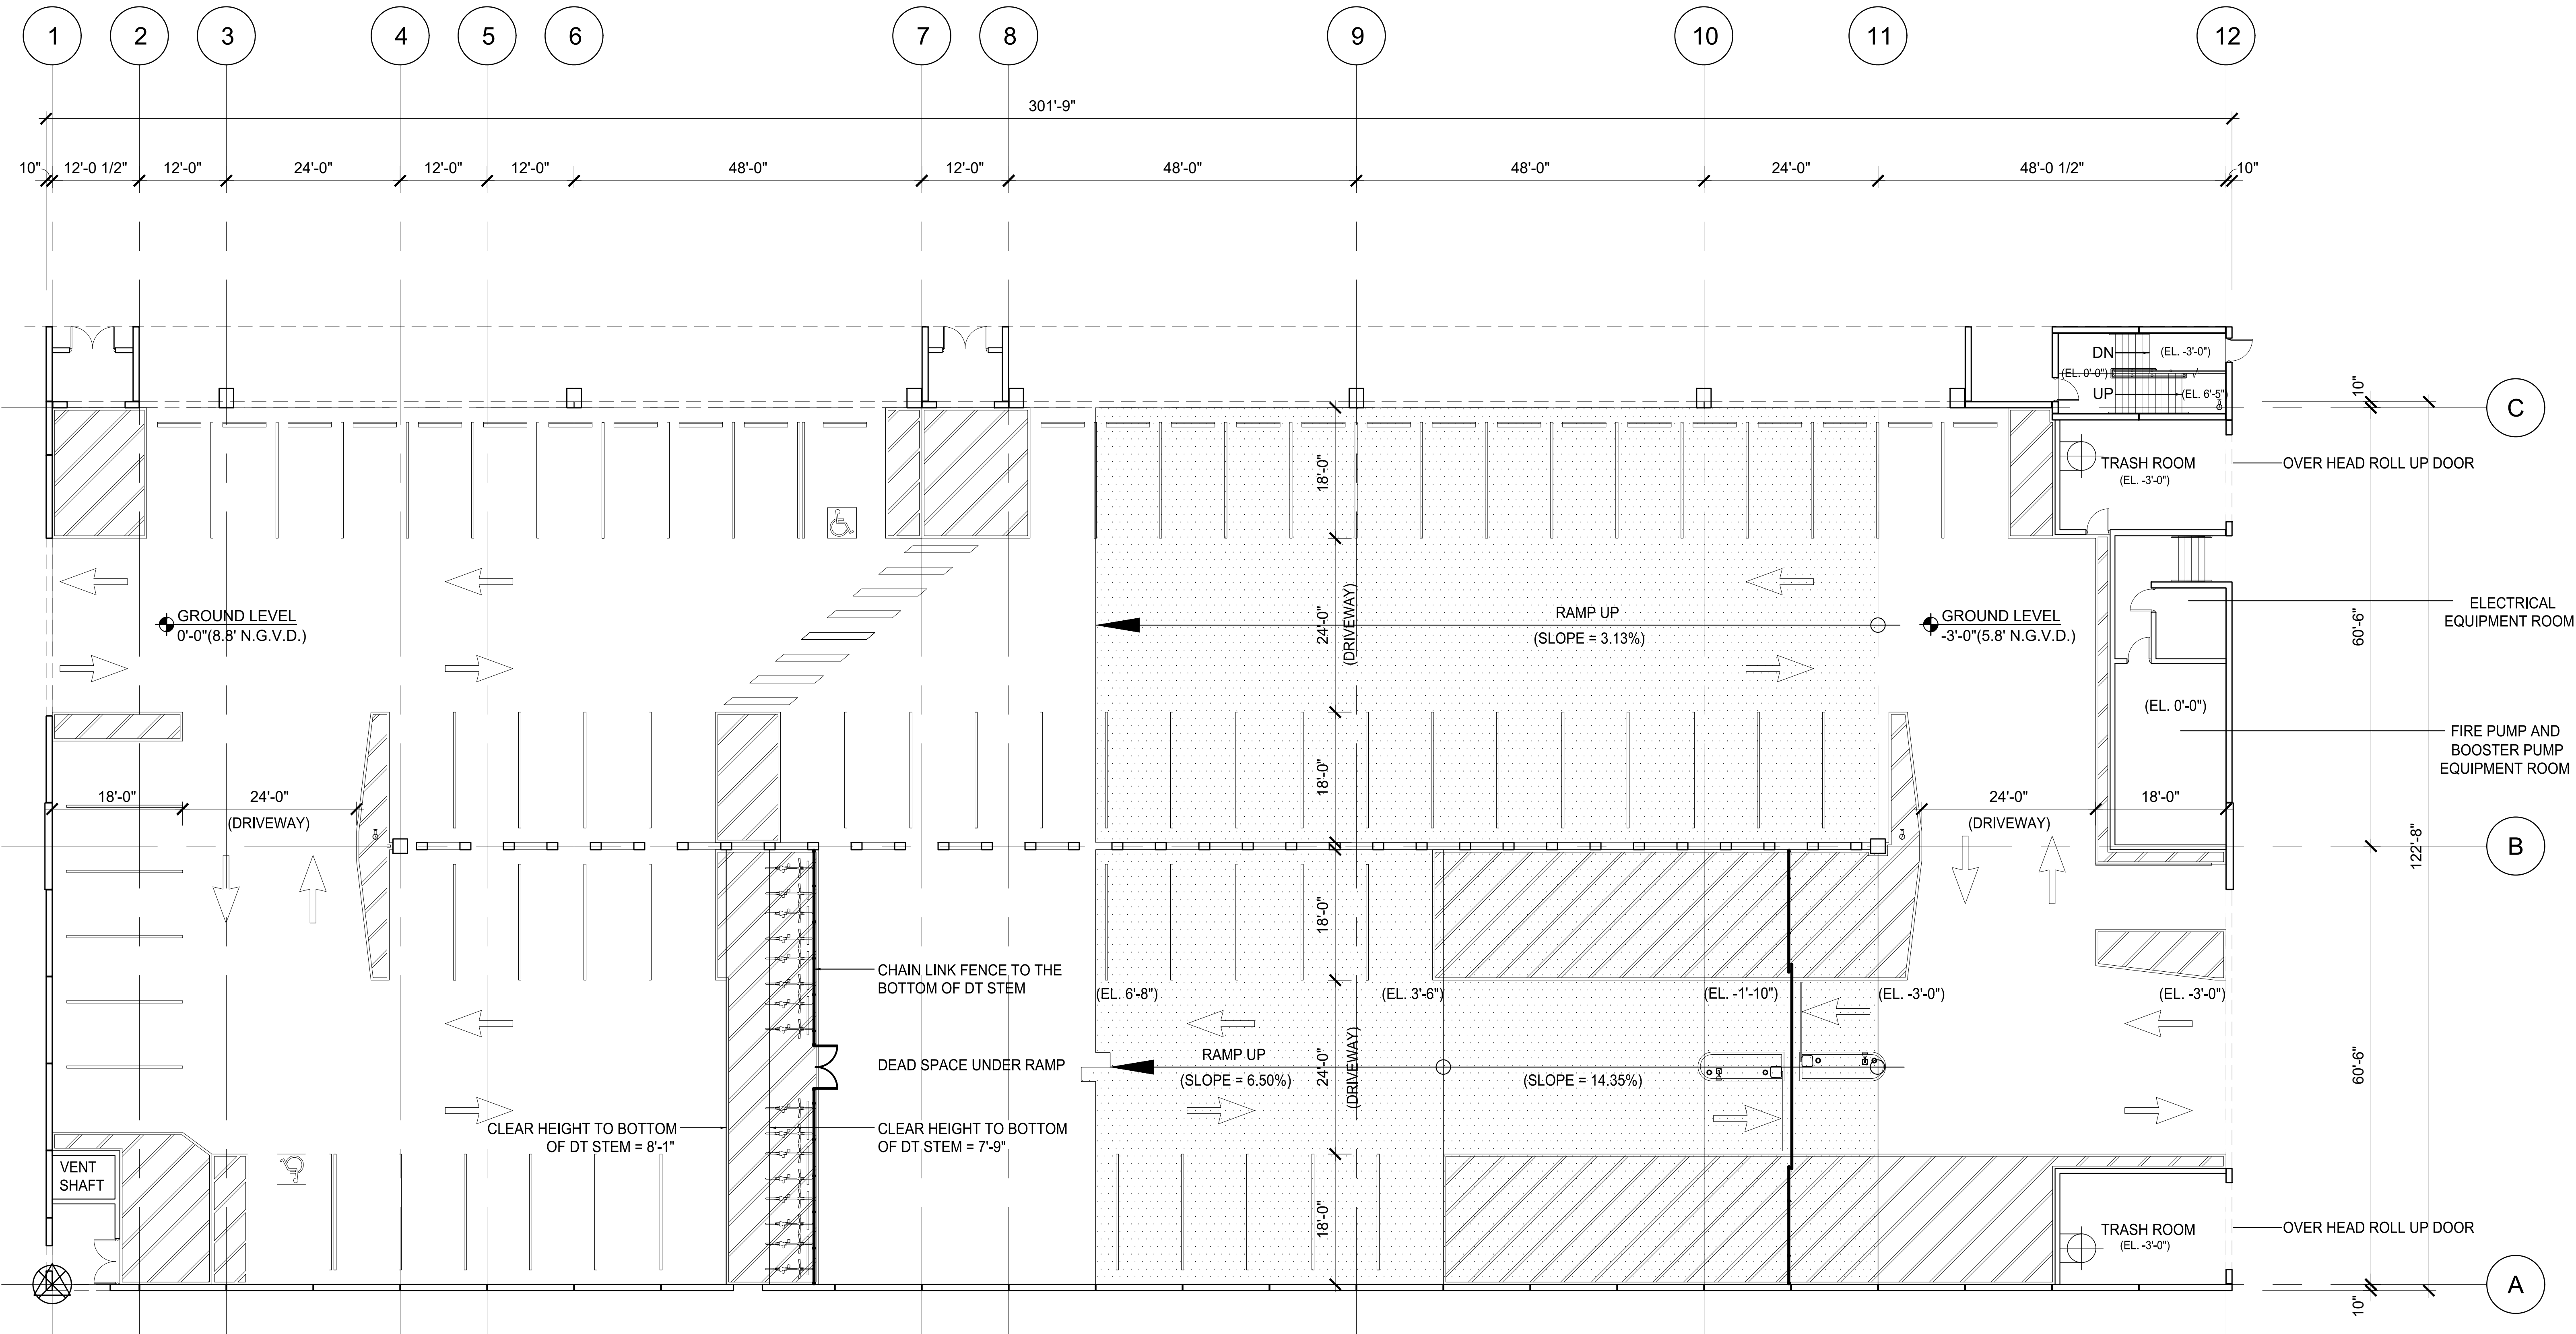

18-3007

FINFROCK
FINFROCK DESIGN, INC.®

CONCEPT 5.0


LEVEL 1 FLOOR PLAN

CITY WALK PARKING GARAGE

Fort Myers, Florida | A1.01
2018-10-08

NOT FOR CONSTRUCTION

ALL IDEAS, DESIGNS, ARRANGEMENTS, AND PLANS INDICATED OR REPRESENTED BY THIS DRAWING ARE OWNED BY AND THE PROPERTY OF FINFROCK, INC. AND WERE CREATED, EVOLVED, AND DEVELOPED FOR USE ON AND IN CONNECTION WITH THE SPECIFIC PROJECT. NONE OF THE IDEAS, DESIGNS, ARRANGEMENTS OR PLANS SHALL BE USED BY OR DISCLOSED TO ANY PERSON, FIRM, OR CORPORATION FOR ANY PURPOSE WHATSOEVER WITHOUT THE WRITTEN PERMISSION OF FINFROCK, INC. WARNING: REPRODUCTION HEREOF IS A CRIMINAL OFFENSE UNDER 18 U.S.C. SECTION 506. UNAUTHORIZED DISCLOSURE MAY CONSTITUTE TRADE SECRETS MISAPPROPRIATION IN VIOLATION OF 18 U.S.C. 1836 AND OTHER LAWS. THE IDEAS, ARRANGEMENTS, AND DESIGNS DISCLOSED HEREIN MAY BE THE SUBJECT OF PENDING PATENT APPLICATIONS.

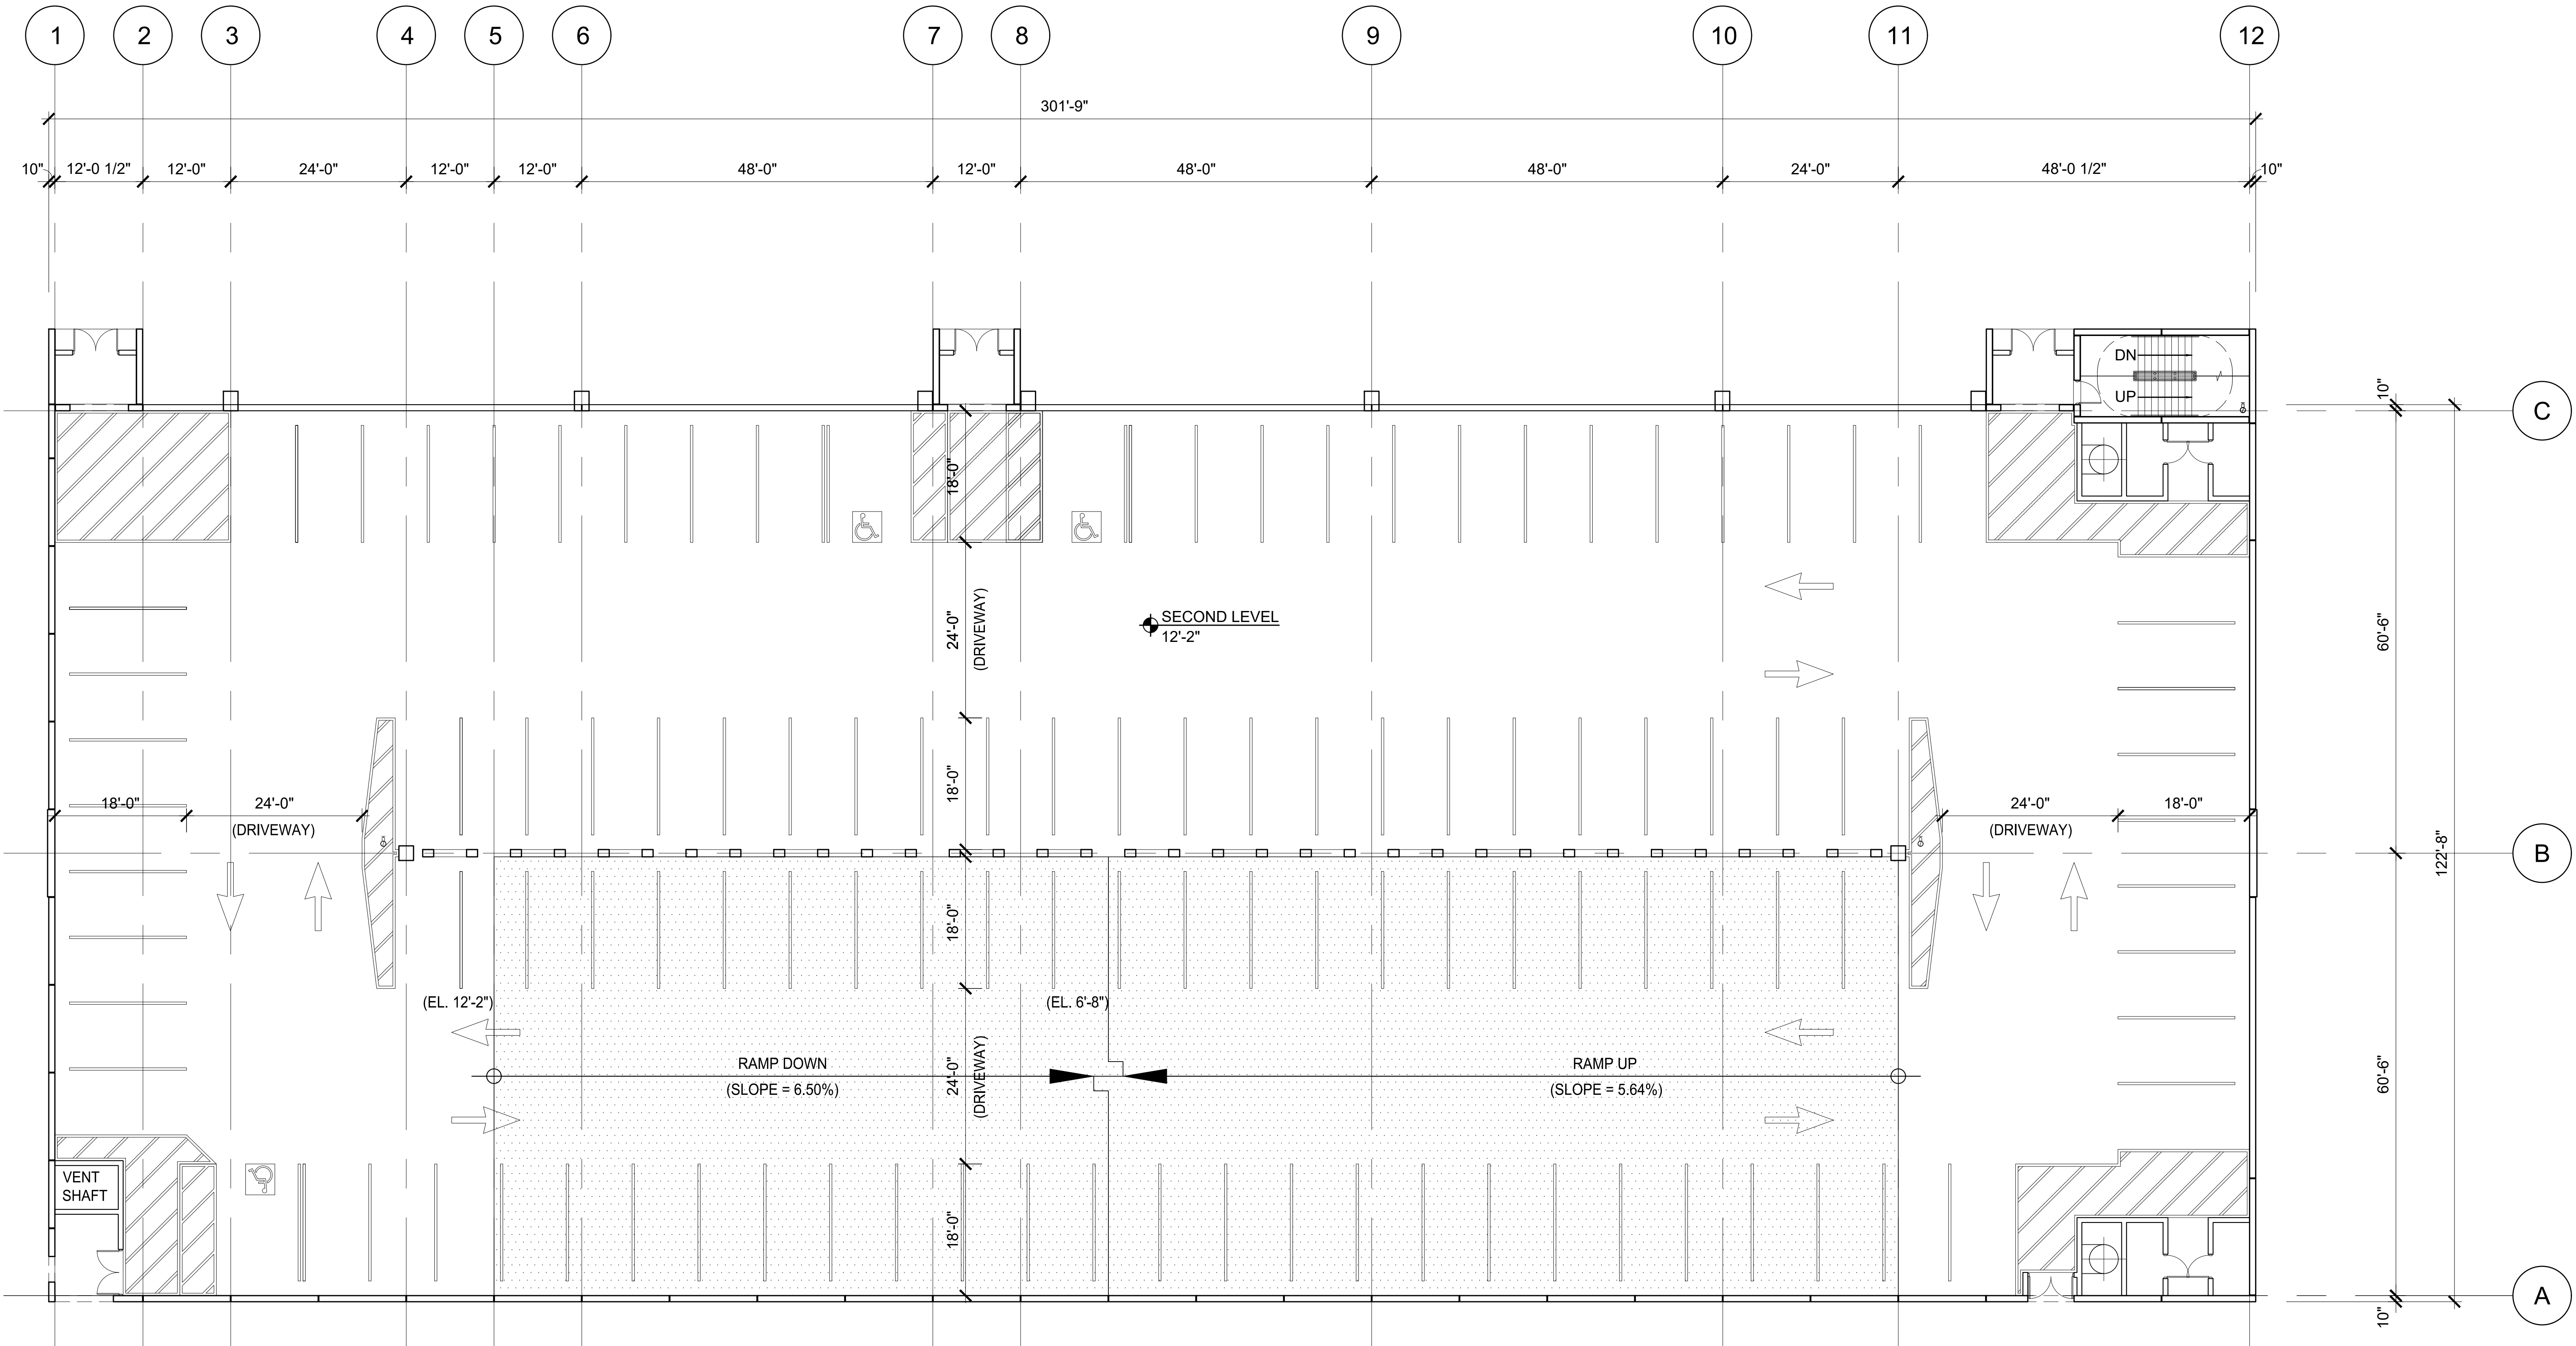

NOT FOR CONSTRUCTION

18-3007



FINFROCK
FINFROCK DESIGN, INC.®


CONCEPT 5.0

LEVEL 2 FLOOR PLAN

CITY WALK PARKING GARAGE

Fort Myers, Florida | A1.02
2018-10-08

ALL IDEAS, DESIGNS, ARRANGEMENTS, AND PLANS INDICATED OR REPRESENTED BY THIS DRAWING ARE OWNED BY AND THE PROPERTY OF FINFROCK, INC. AND WERE CREATED, EVOLVED, AND DEVELOPED FOR USE ON AND IN CONNECTION WITH THE SPECIFIC PROJECT. NONE OF THE IDEAS, DESIGNS, ARRANGEMENTS OR PLANS SHALL BE USED BY OR DISCLOSED TO ANY PERSON, FIRM, OR CORPORATION FOR ANY PURPOSE WHATSOEVER WITHOUT THE WRITTEN PERMISSION OF FINFROCK, INC. WARNING: REPRODUCTION HEREOF IS A CRIMINAL OFFENSE UNDER 18 U.S.C. SECTION 506. UNAUTHORIZED DISCLOSURE MAY CONSTITUTE TRADE SECRETS MISAPPROPRIATION IN VIOLATION OF 18 C.F.R. 2.231 ET. SEQ. AND OTHER LAWS. THE IDEAS, ARRANGEMENTS, AND DESIGNS DISCLOSED HEREIN MAY BE PATENTED OR BE THE SUBJECT OF PENDING PATENT APPLICATIONS.

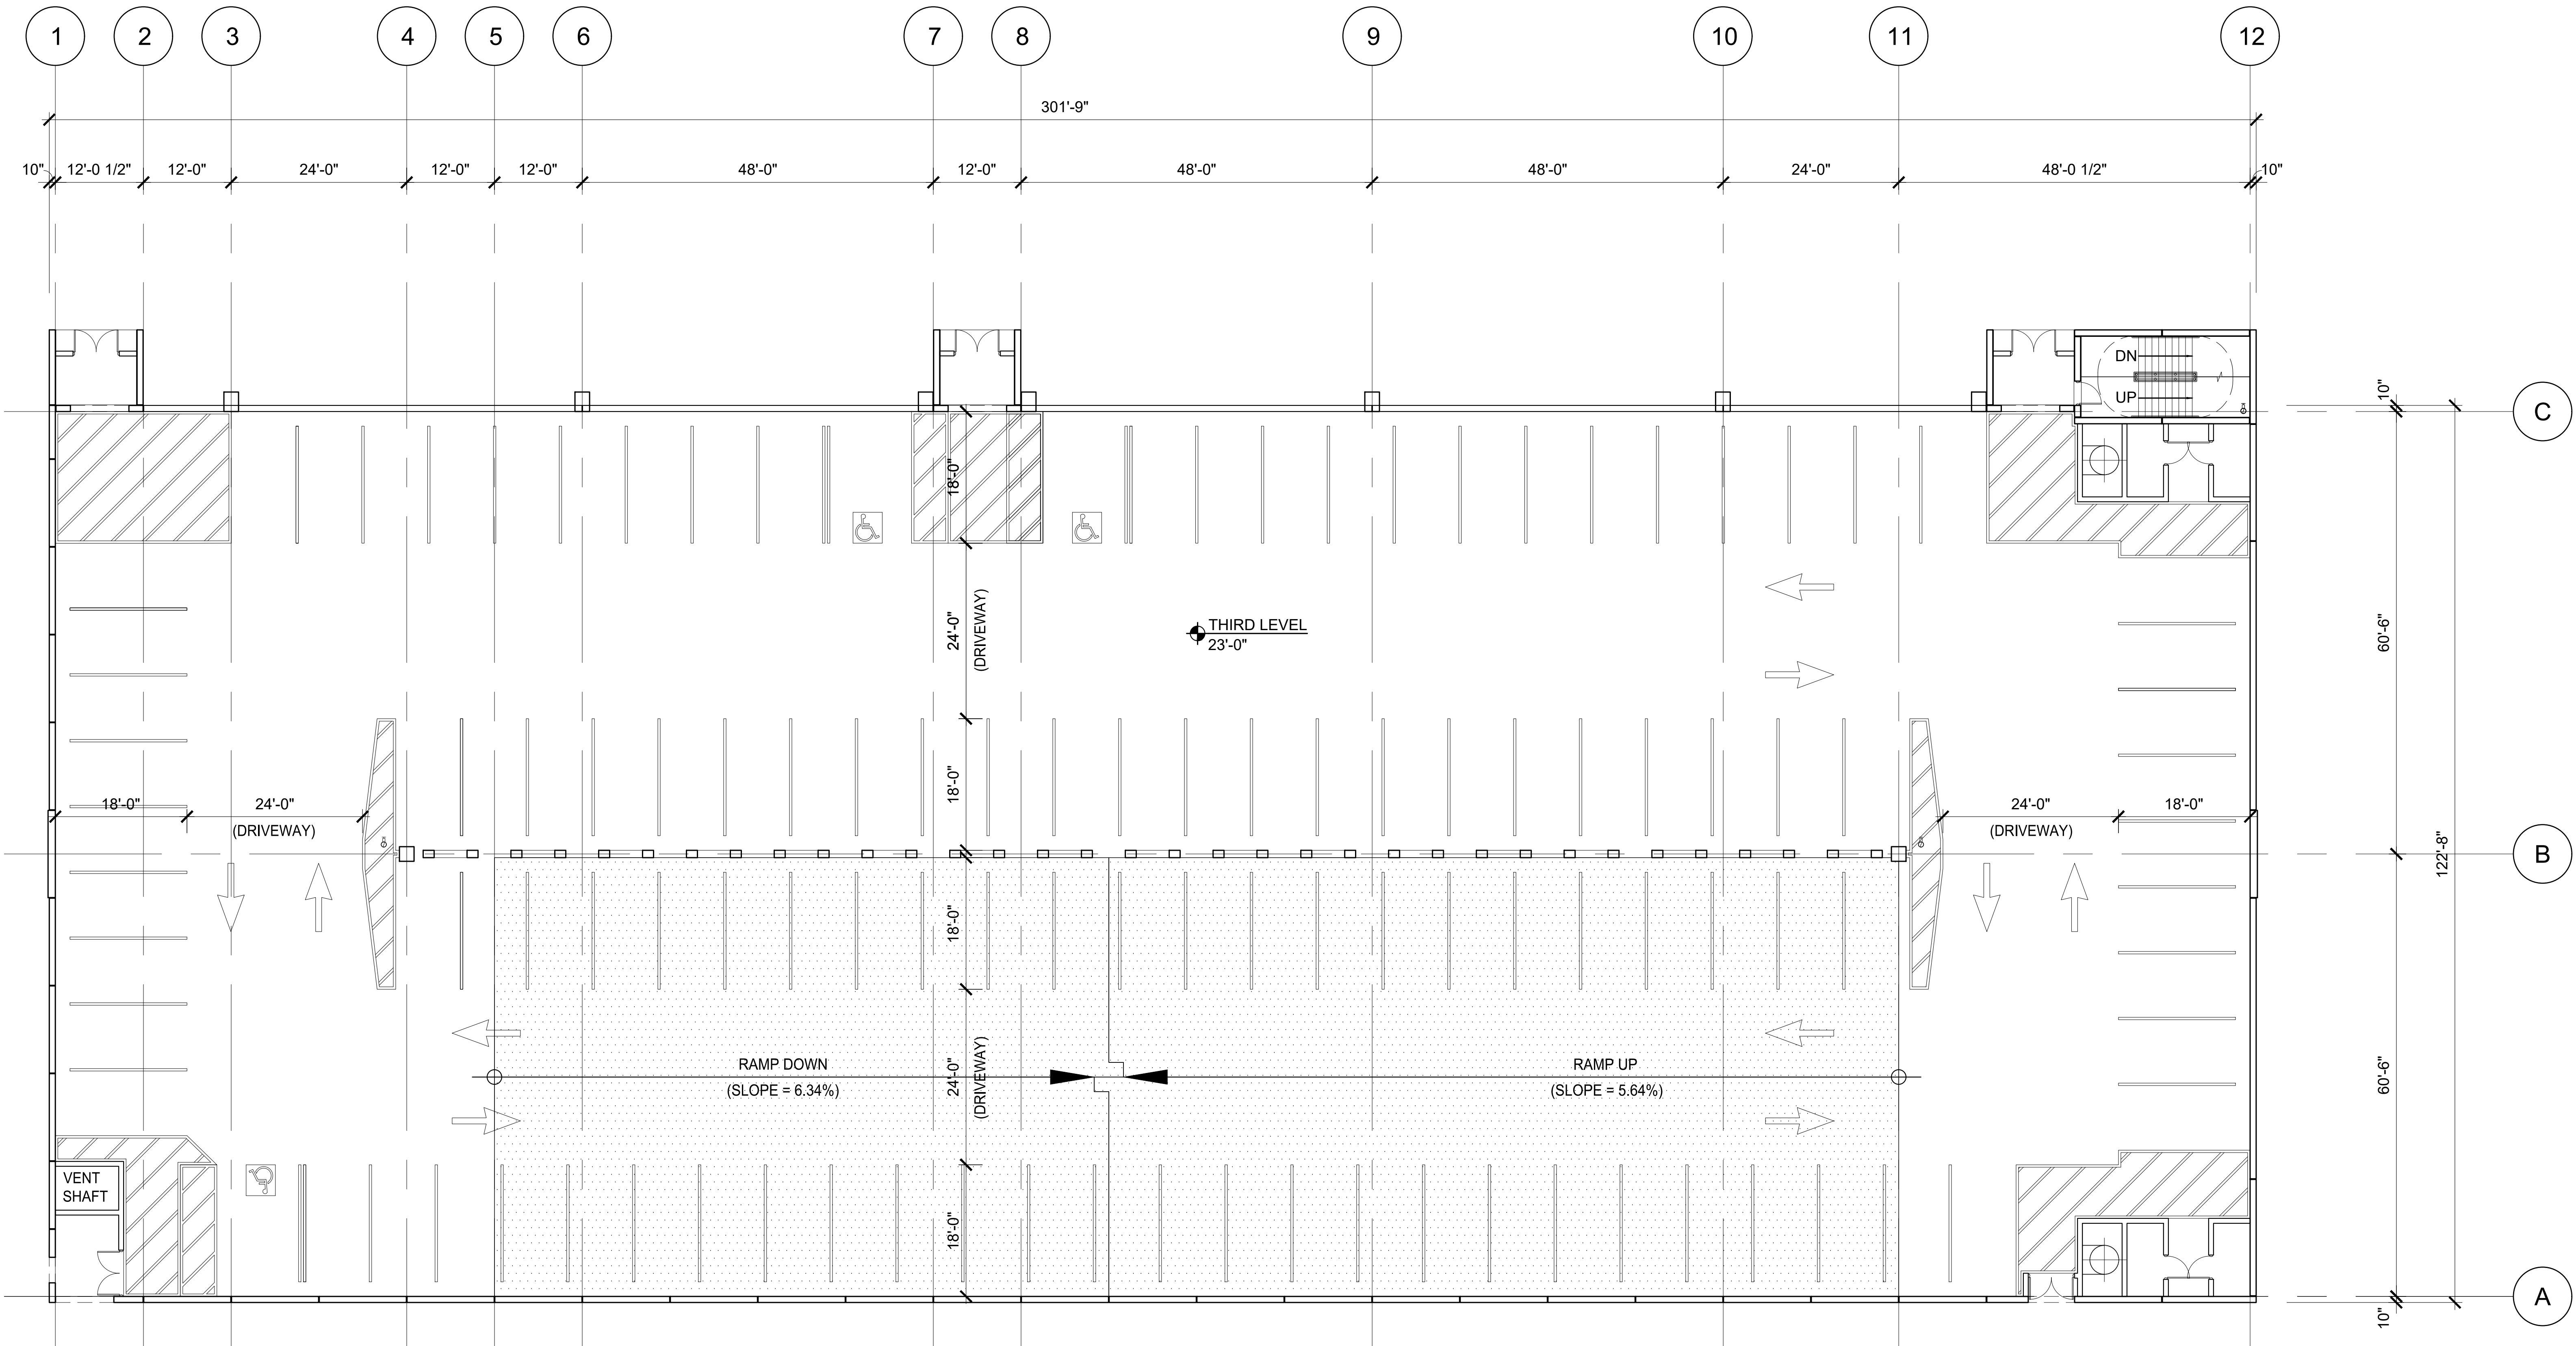

NOT FOR CONSTRUCTION



LEVEL 3 FLOOR PLAN

CITY WALK PARKING GARAGE


CONCEPT 5.0

Fort Myers, Florida
2018-10-08 | A1.03

18-3007

FINFROCK
FINFROCK DESIGN, INC.®

ALL IDEAS, DESIGNS, ARRANGEMENTS, AND PLANS INDICATED OR REPRESENTED BY THIS DRAWING ARE OWNED BY AND THE PROPERTY OF FINFROCK, INC. AND WERE CREATED, EVOLVED, AND DEVELOPED FOR USE ON AND IN CONNECTION WITH THE SPECIFIC PROJECT. NONE OF THE IDEAS, DESIGNS, ARRANGEMENTS OR PLANS SHALL BE USED BY OR DISCLOSED TO ANY PERSON, FIRM, OR CORPORATION FOR ANY PURPOSE WHATSOEVER WITHOUT THE WRITTEN PERMISSION OF FINFROCK, INC. WARNING: REPRODUCTION HEREOF IS A CRIMINAL OFFENSE UNDER 18 U.S.C. SECTION 506. UNAUTHORIZED DISCLOSURE MAY CONSTITUTE TRADE SECRETS MISAPPROPRIATION IN VIOLATION OF 18 C.F.R. 2.231 ET. SEQ. AND OTHER LAWS. THE IDEAS, ARRANGEMENTS, AND DESIGNS DISCLOSED HEREIN MAY BE THE SUBJECT OF PENDING PATENT APPLICATIONS.

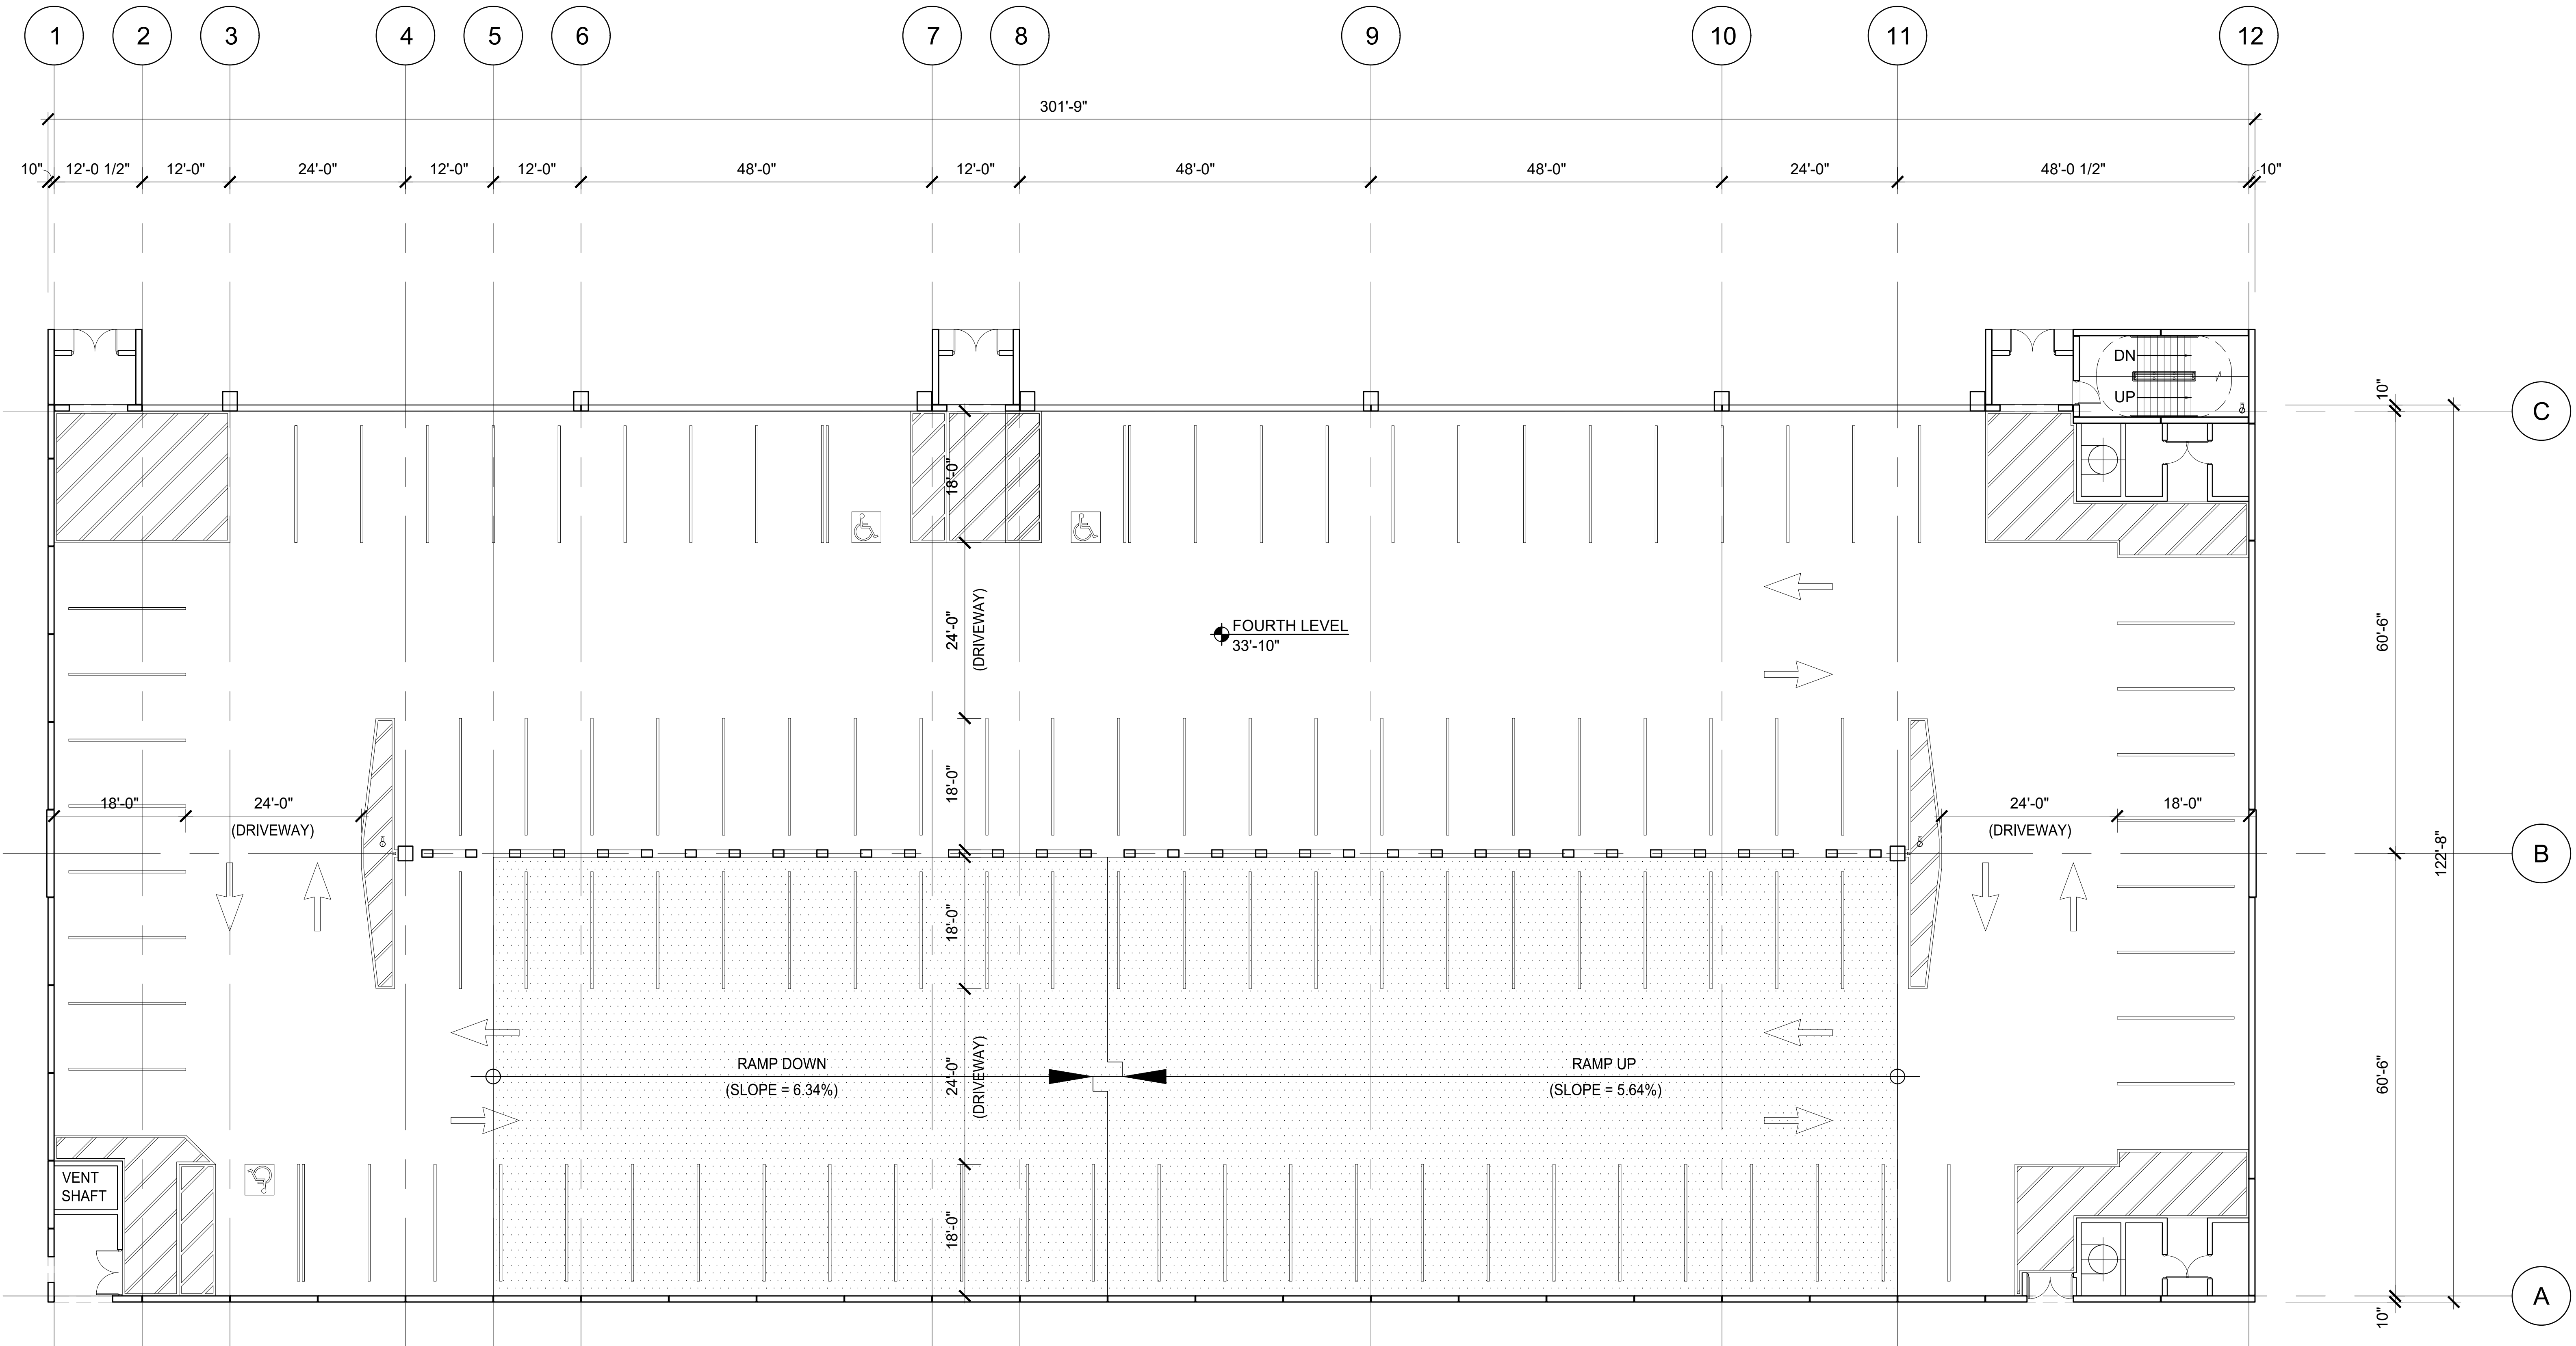

NOT FOR CONSTRUCTION



LEVEL 4 FLOOR PLAN

CITY WALK PARKING GARAGE


CONCEPT 5.0

Fort Myers, Florida
2018-10-08 | A1.04

18-3007

FINFROCK
FINFROCK DESIGN, INC.®

ALL IDEAS, DESIGNS, ARRANGEMENTS, AND PLANS INDICATED OR REPRESENTED BY THIS DRAWING ARE OWNED BY AND THE PROPERTY OF FINFROCK, INC. AND WERE CREATED, EVOLVED, AND DEVELOPED FOR USE ON AND IN CONNECTION WITH THE SPECIFIC PROJECT. NONE OF THE IDEAS, DESIGNS, ARRANGEMENTS OR PLANS SHALL BE USED BY OR DISCLOSED TO ANY PERSON, FIRM, OR CORPORATION FOR ANY PURPOSE WHATSOEVER WITHOUT THE WRITTEN PERMISSION OF FINFROCK, INC. WARNING: REPRODUCTION HEREOF IS A CRIMINAL OFFENSE UNDER 18 U.S.C. SECTION 506. UNAUTHORIZED DISCLOSURE MAY CONSTITUTE TRADE SECRETS MISAPPROPRIATION IN VIOLATION OF 18 C.F.R. 2.231 ET. SEQ. AND OTHER LAWS. THE IDEAS, ARRANGEMENTS, AND DESIGNS DISCLOSED HEREIN MAY BE PATENTED OR BE THE SUBJECT OF PENDING PATENT APPLICATIONS.

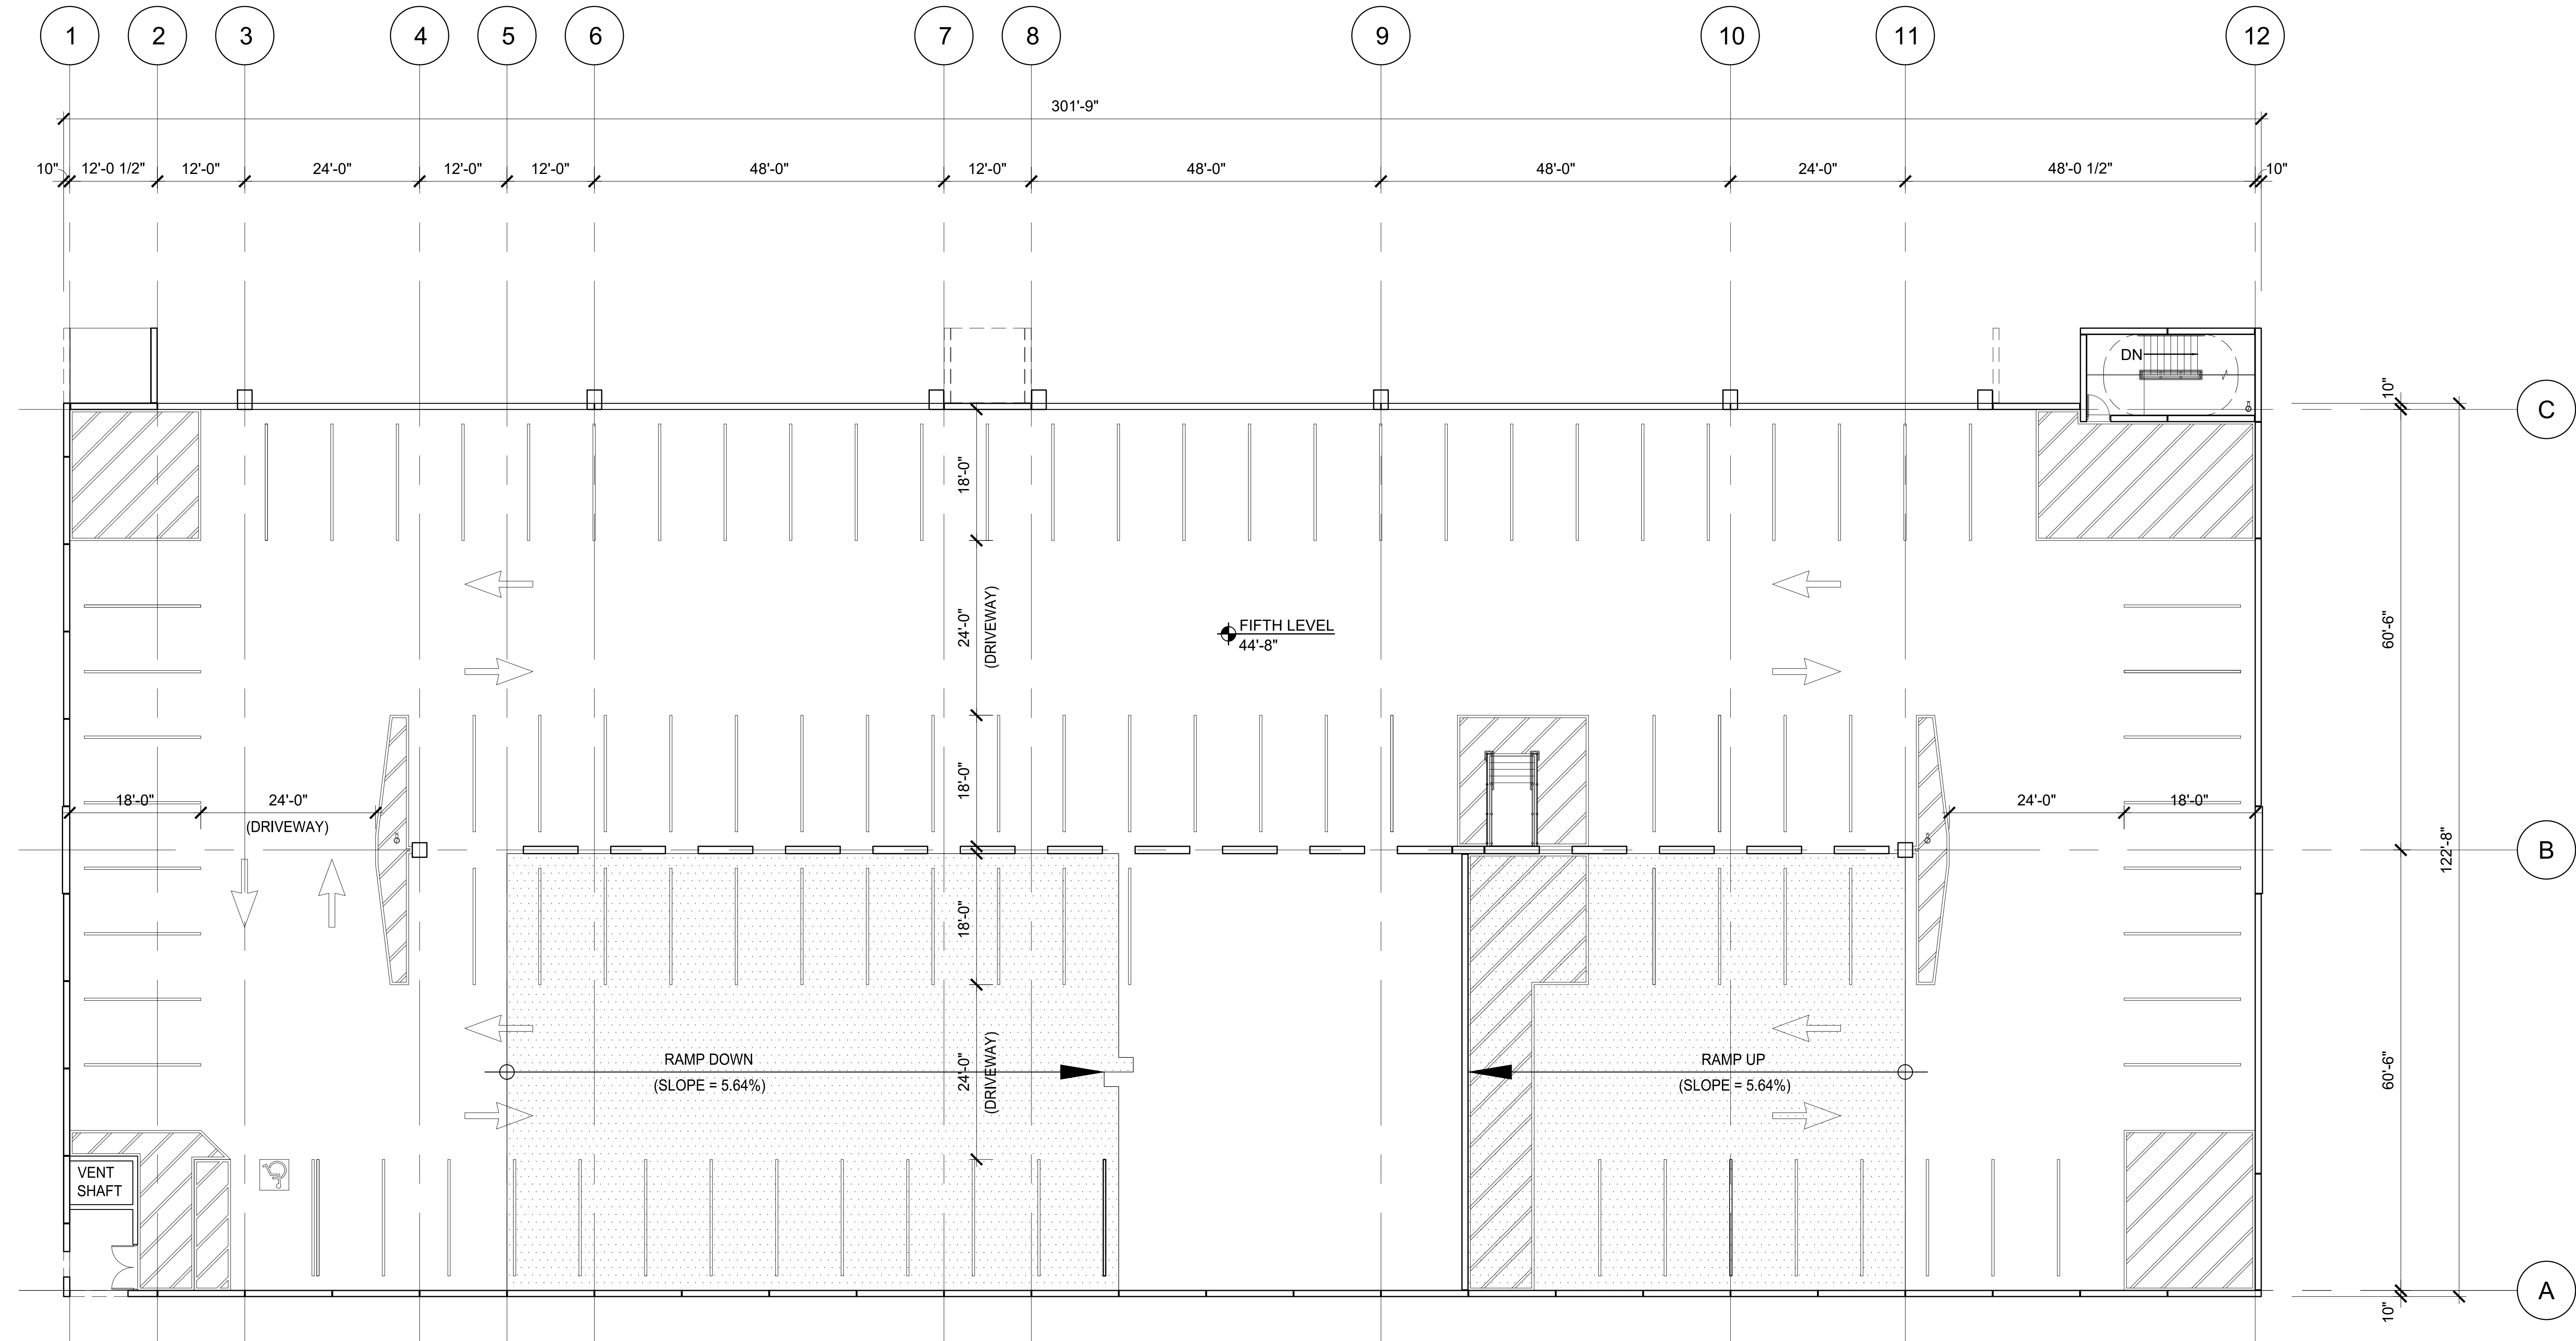

18-3007

FINFROCK
FINFROCK DESIGN, INC.®


CONCEPT 5.0

LEVEL 5 FLOOR PLAN
CITY WALK PARKING GARAGE
Fort Myers, Florida | A1.05
2018-10-08


NOT FOR CONSTRUCTION

ALL IDEAS, DESIGNS, ARRANGEMENTS, AND PLANS INDICATED OR REPRESENTED BY THIS DRAWING ARE OWNED BY AND THE PROPERTY OF FINFROCK DMC AND WERE CREATED, EVOLVED, AND DEVELOPED FOR USE ON AND IN CONNECTION WITH THE SPECIFIC PROJECT. NONE OF THE IDEAS, DESIGNS, ARRANGEMENTS OR PLANS SHALL BE USED BY OR DISCLOSED TO ANY PERSON, FIRM, OR CORPORATION FOR ANY PURPOSE WHATSOEVER WITHOUT THE WRITTEN PERMISSION OF FINFROCK DMC. WARNING: REPRODUCTION HEREOF IS A CRIMINAL OFFENSE UNDER 18 U.S.C. SECTION 506. UNAUTHORIZED DISCLOSURE MAY CONSTITUTE TRADE SECRETS MISAPPROPRIATION IN VIOLATION OF 18 C.F.R. 2.231 ET. SEQ. AND OTHER LAWS. THE IDEAS, ARRANGEMENTS, AND DESIGNS DISCLOSED HEREIN MAY BE THE SUBJECT OF PENDING PATENT APPLICATIONS.

18-3007

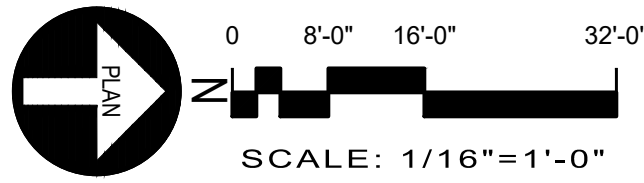

FINFROCK
FINFROCK DESIGN, INC.®

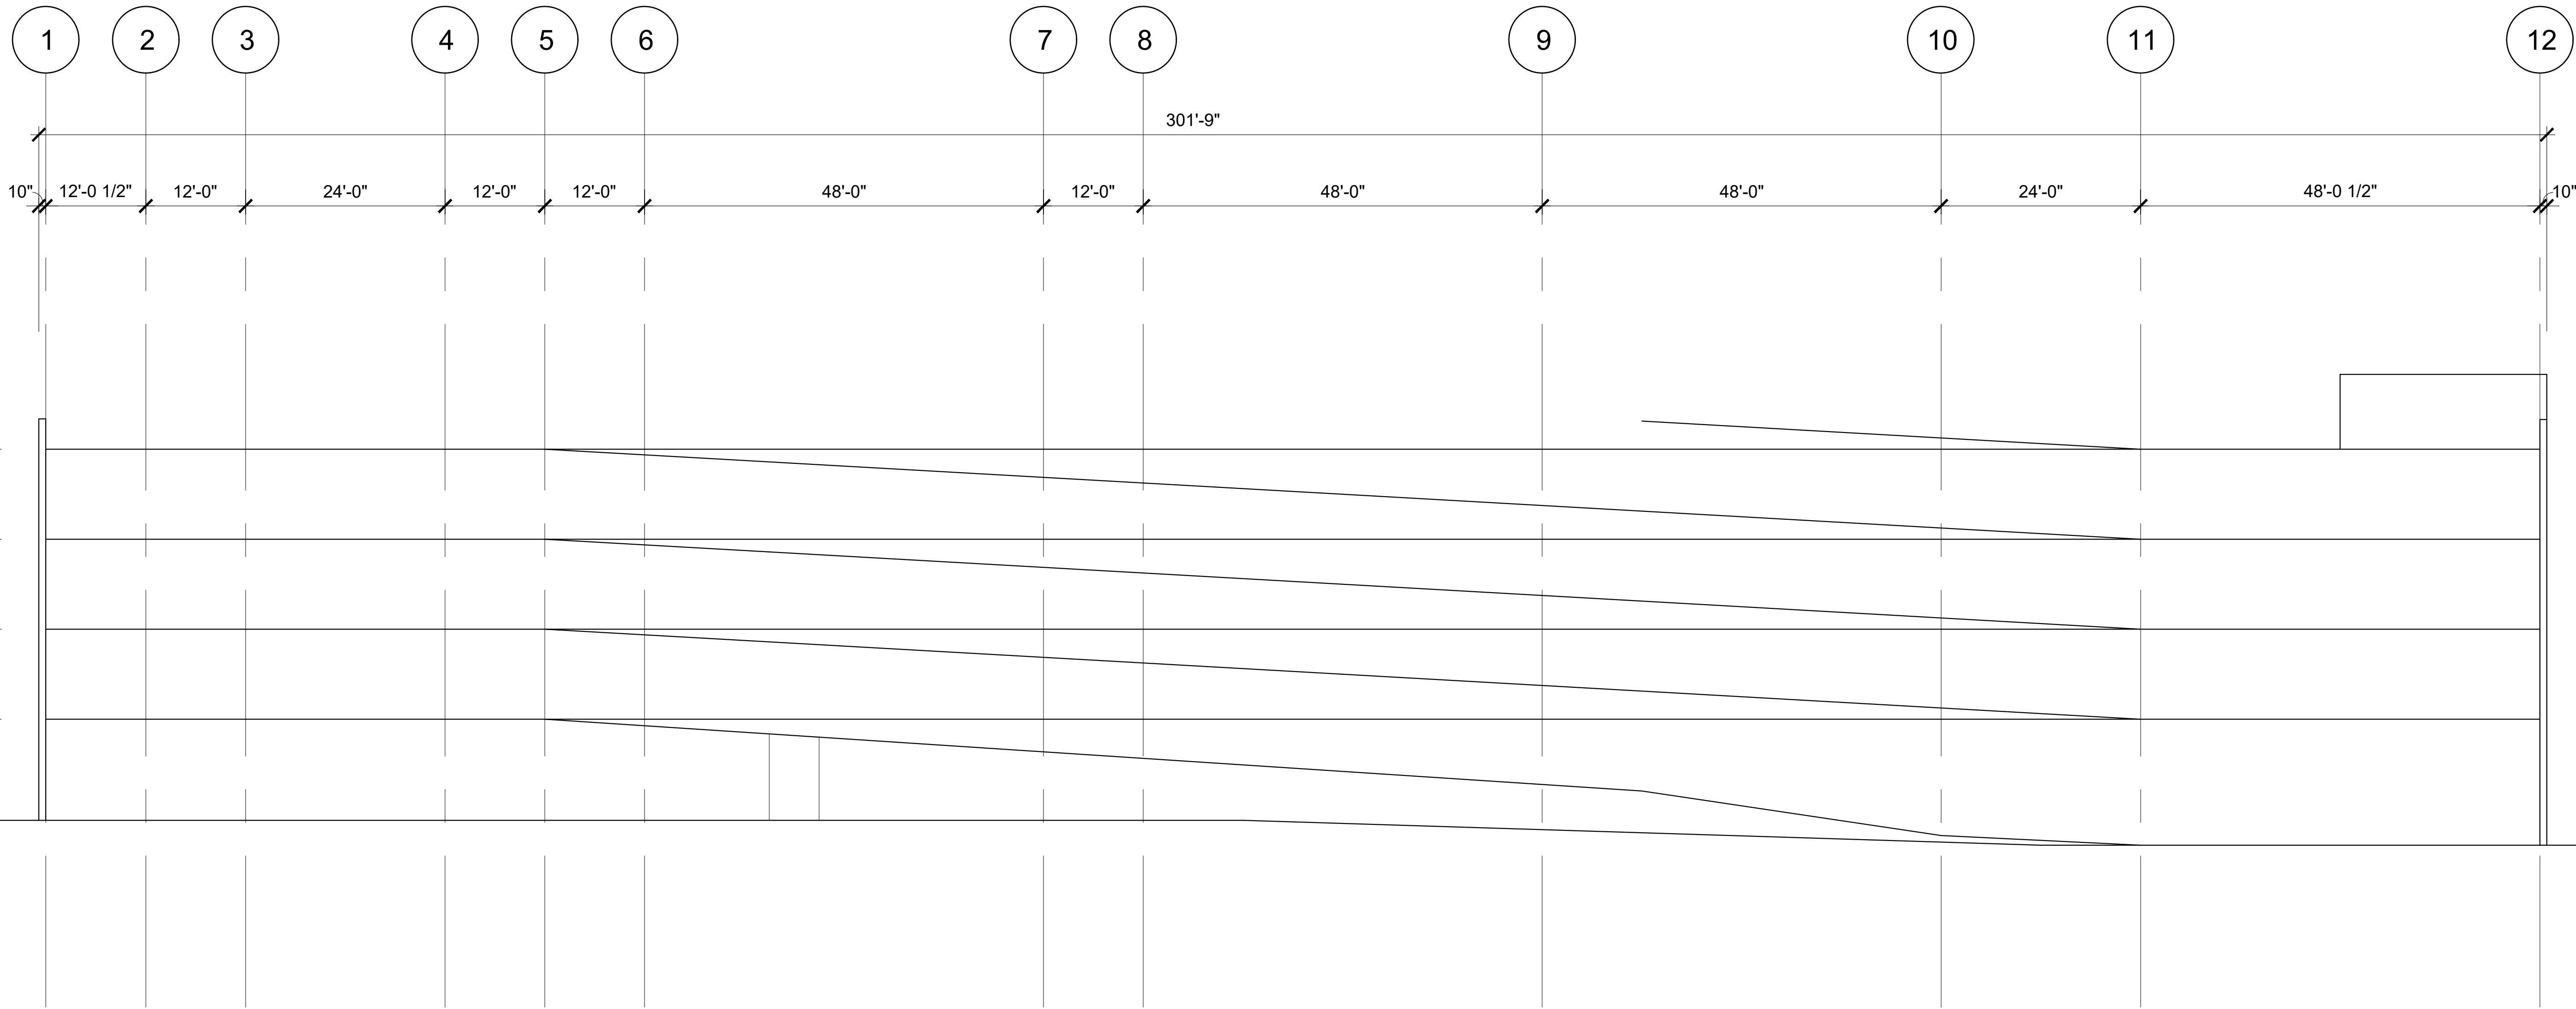

MAX. BUILDING HI
TOP OF ELEVATOR
(EL 53'-8")
5th LEVEL
(EL 44'-8")
4th LEVEL
(EL 33'-10")
3rd LEVEL
(EL 23'-0")
2nd LEVEL
(EL 12'-2")
1st LEVEL
(EL -3'-0")

NOT FOR CONSTRUCTION

TYPICAL CROSS SECTION

CITY WALK PARKING GARAGE

CONCEPT 5.0

Fort Myers, Florida | A1.06
2018-10-08